


DORMITORY HOUSING
CORNER OF GRAND AVE. AND MYRTLE AVE.

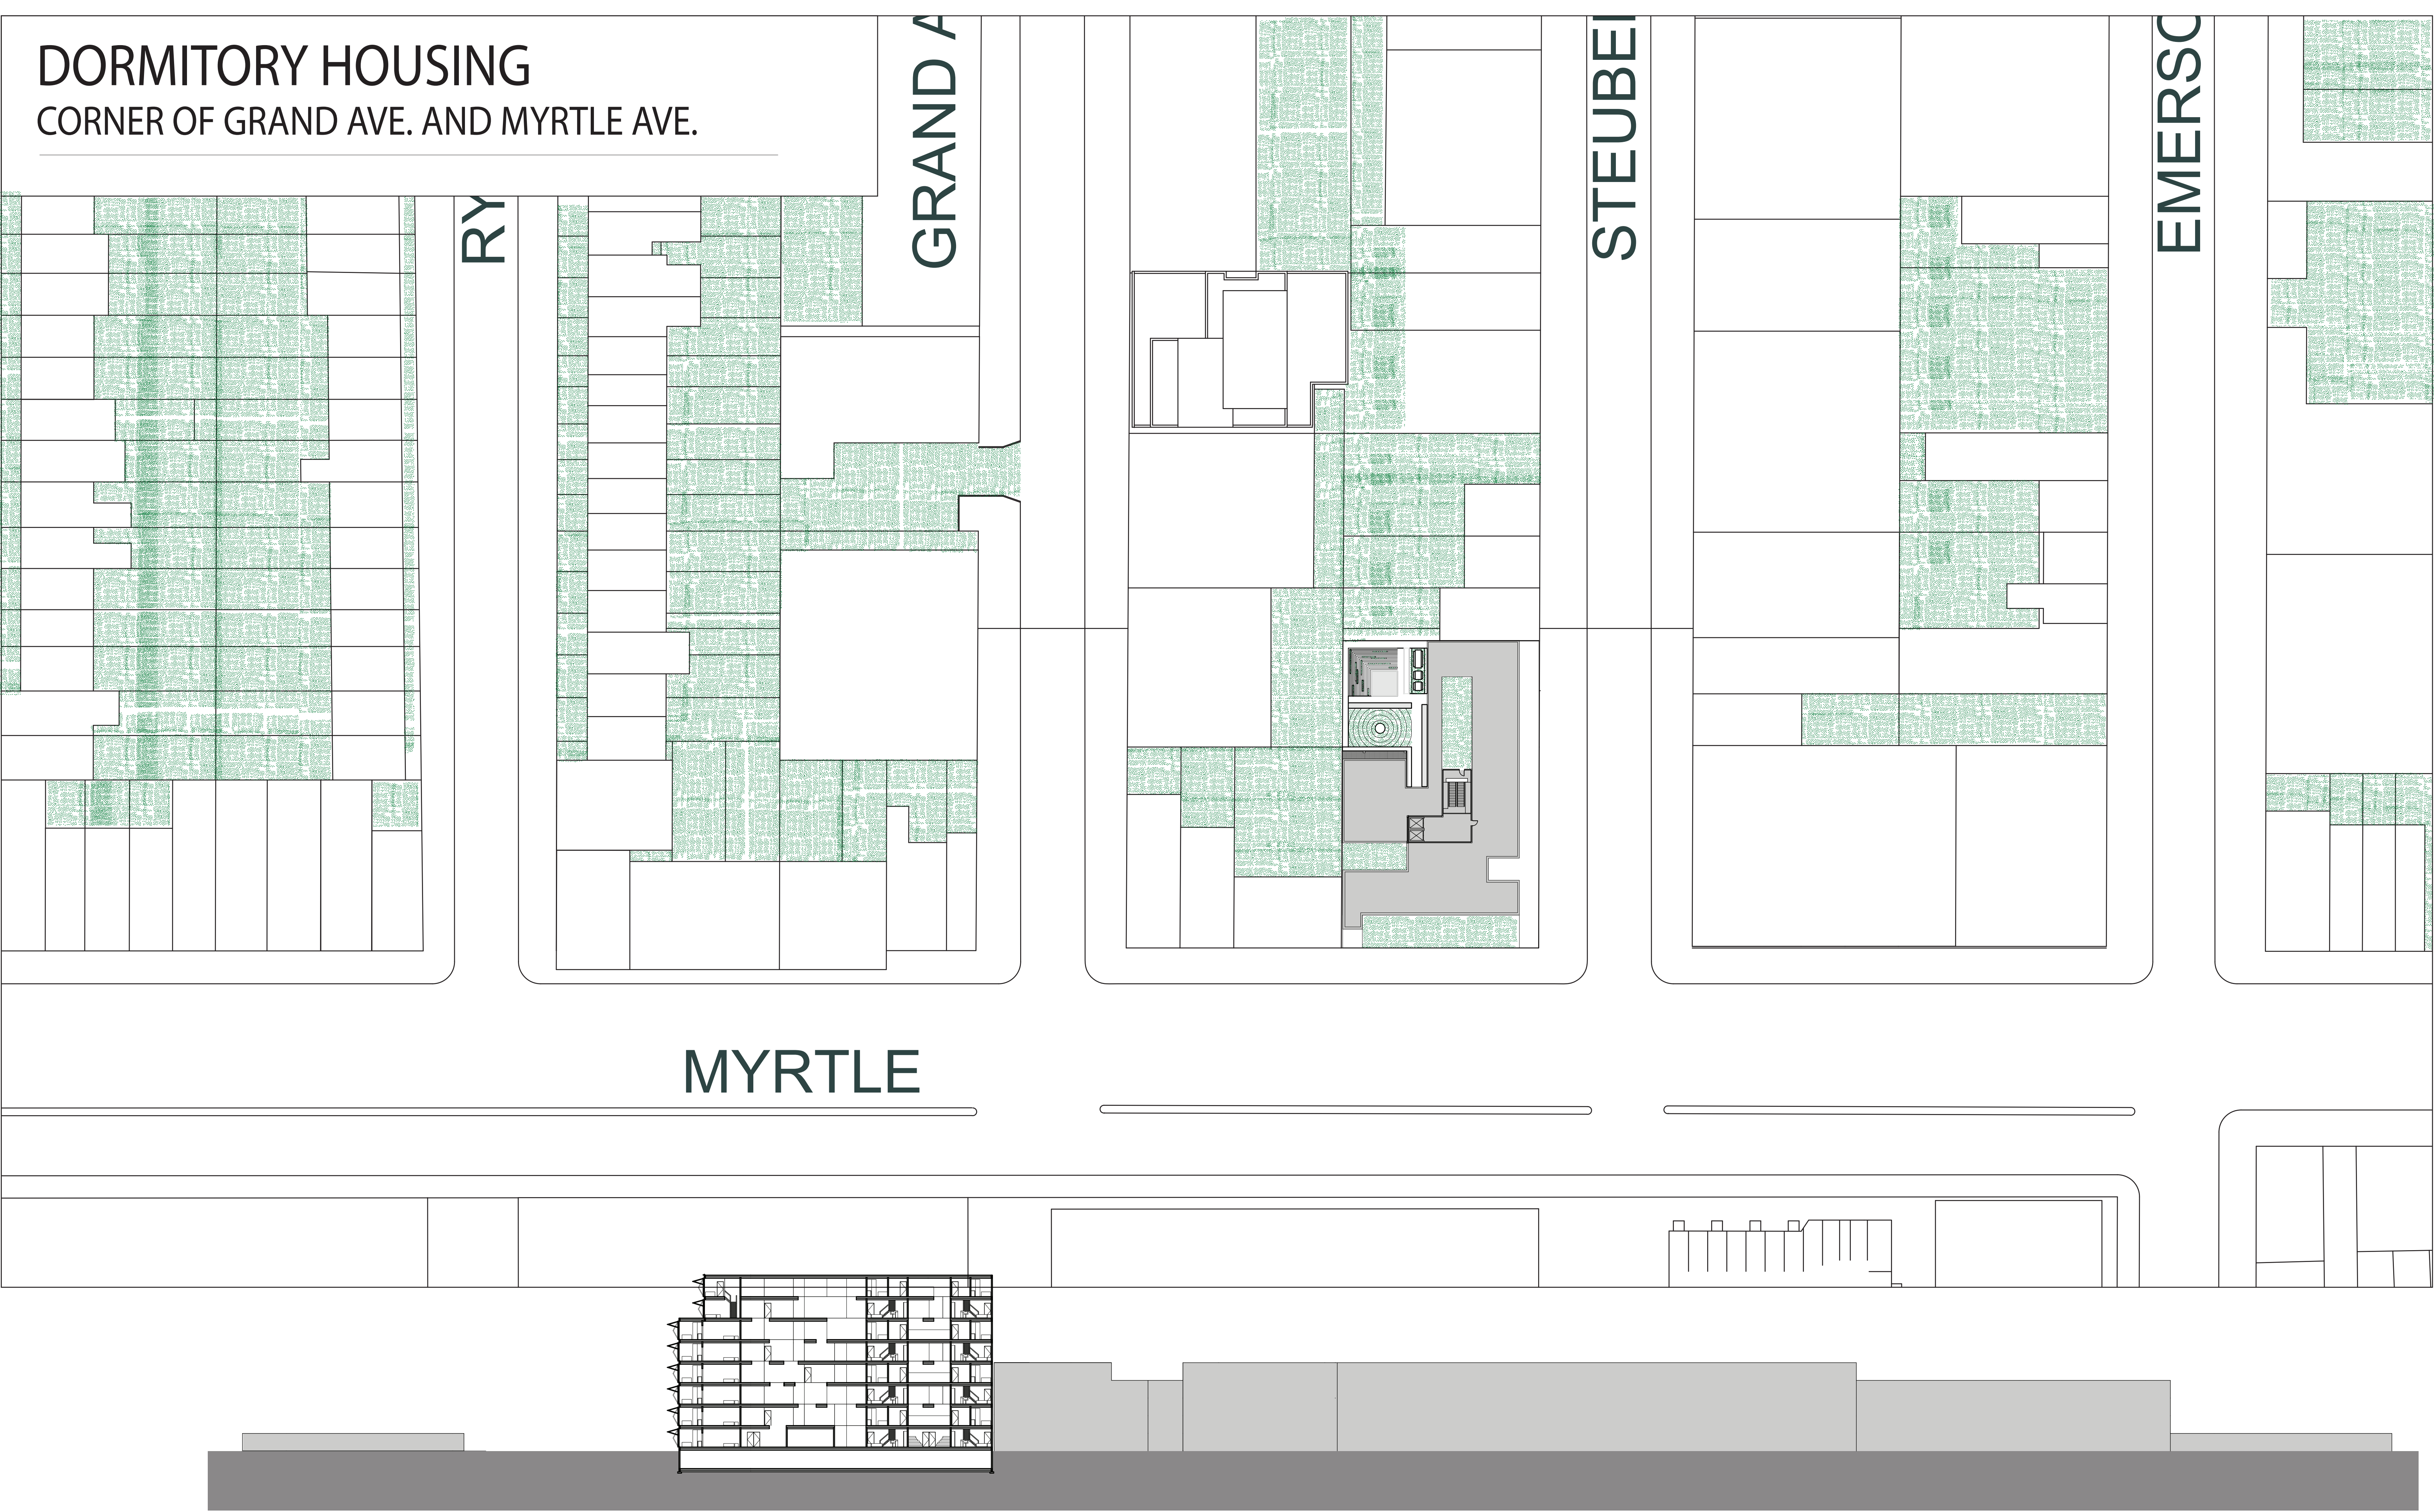


SITE PLAN + SITE SECTION
Scale: 1/32"=1'

DENIZ OYMEN
NATHALIA RIVERA
COMPREHENSIVE DESIGN I
PROFESSOR ANDREW LYON
FALL 2014


DORMITORY HOUSING

CORNER OF GRAND AVE. AND MYRTLE AVE.


UNIT TYPE 1
1BED- 1 BATH

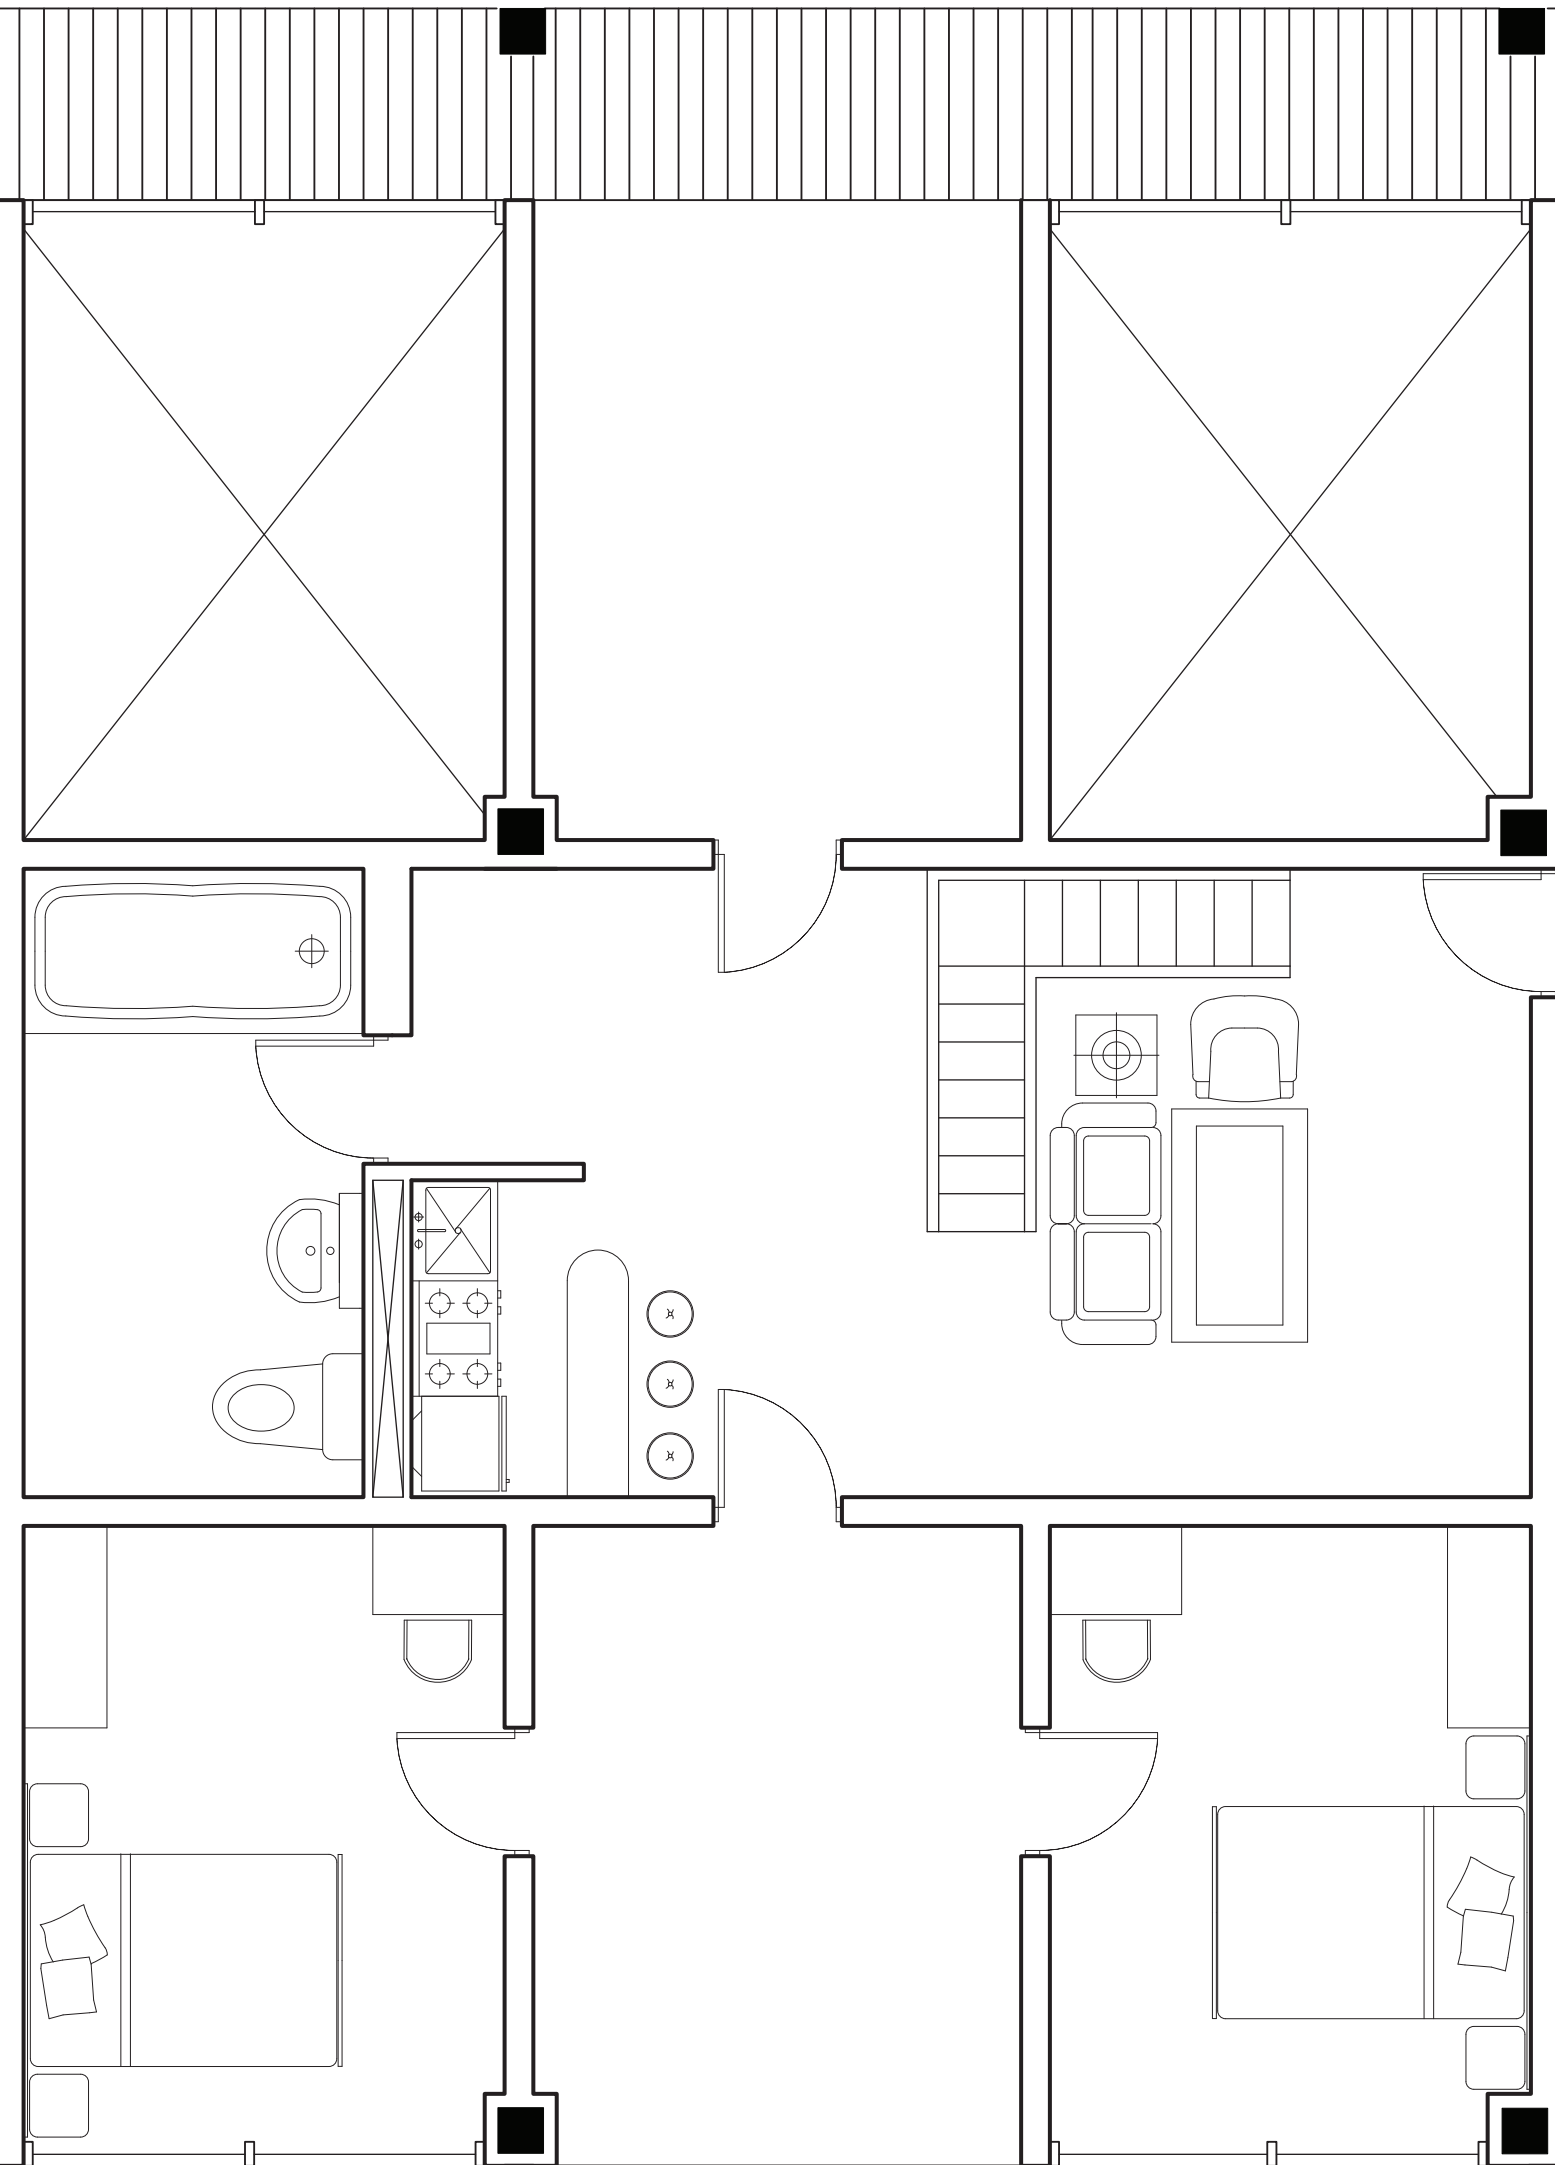

UNIT TYPE 2A
2 BED- 1 BATH

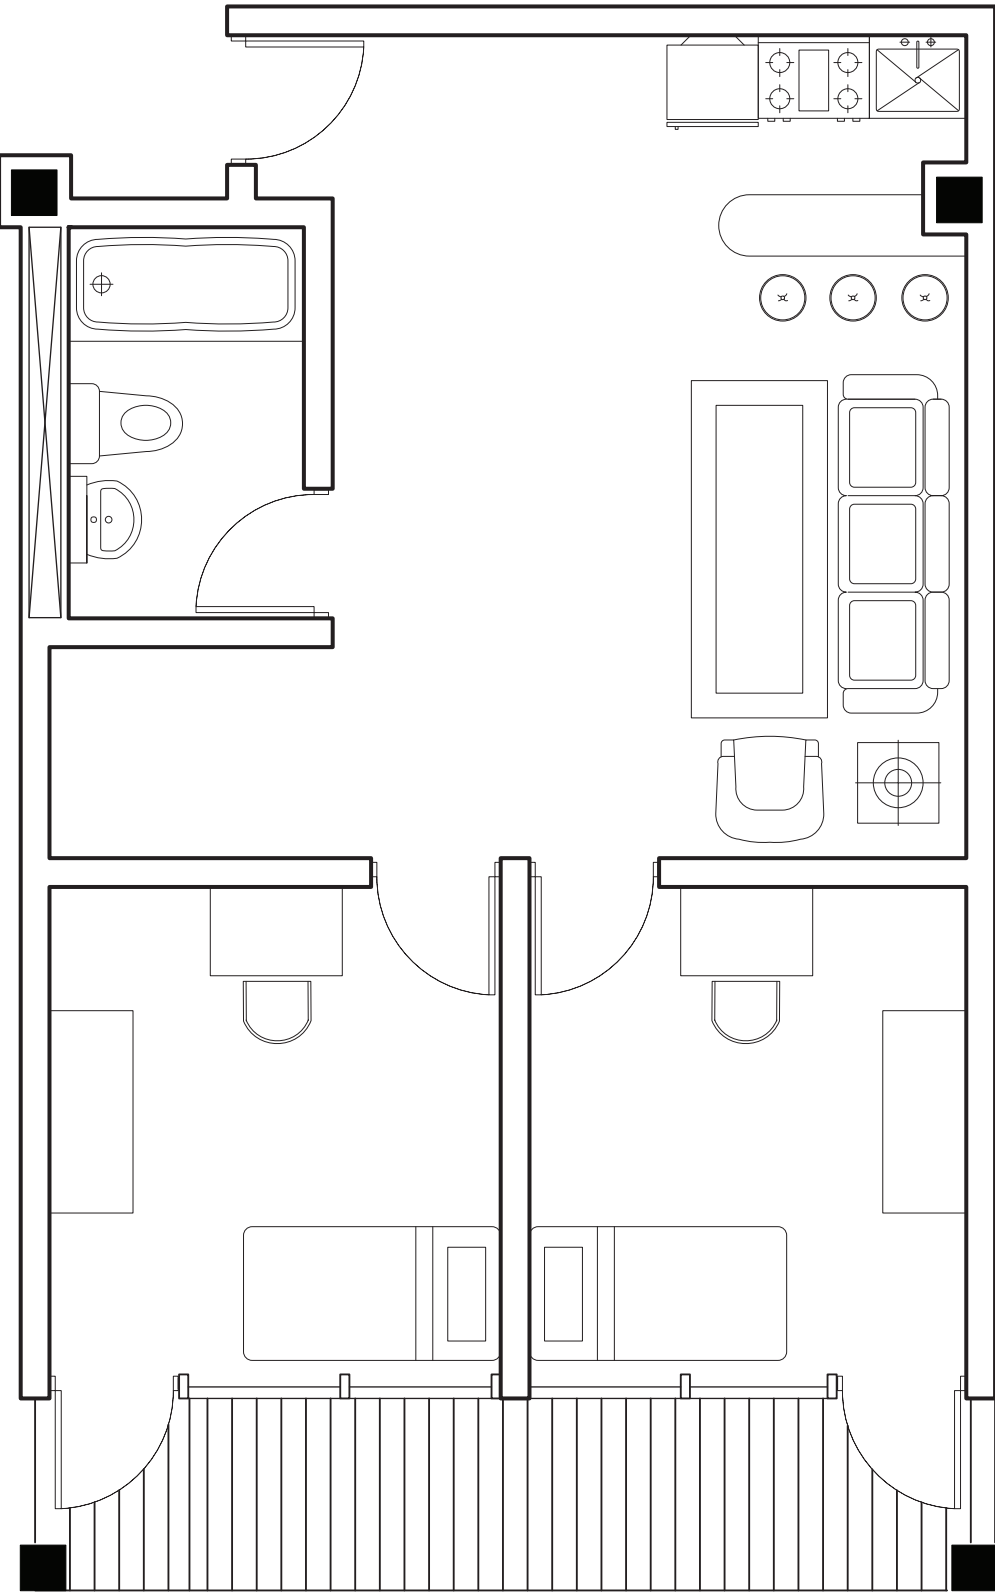


UNIT TYPE 2B
1 BED- 1 BATH

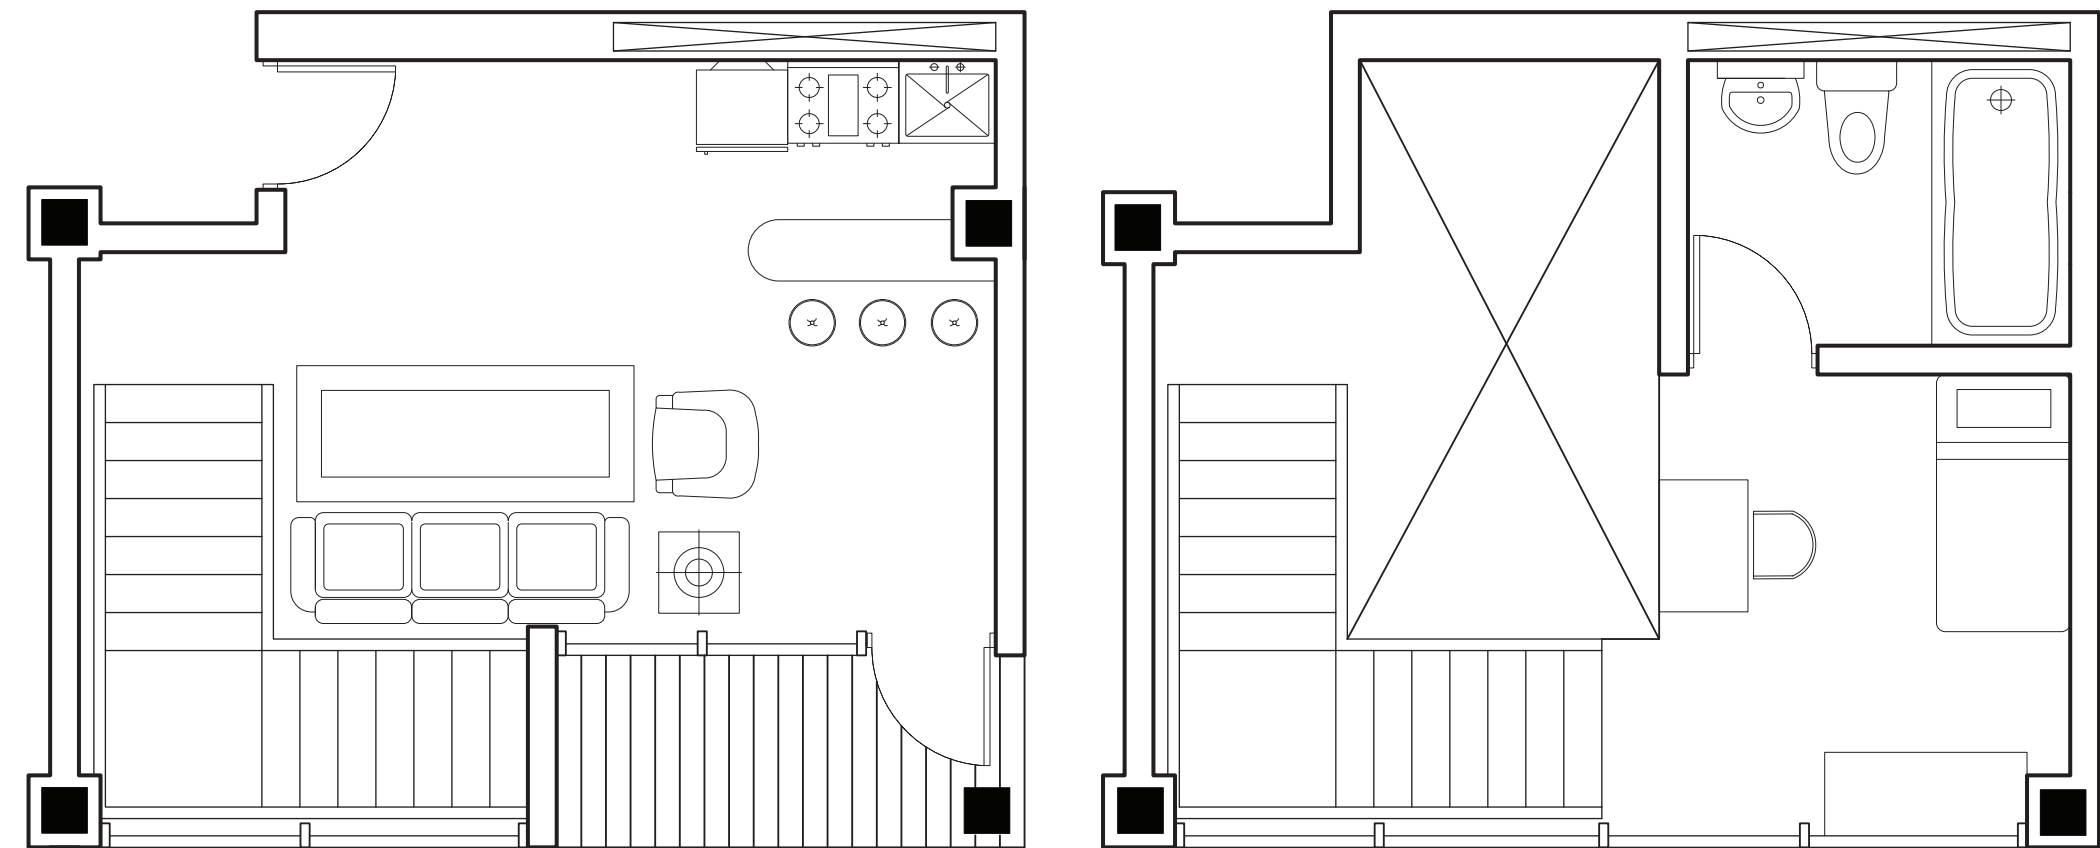


LEVEL 1

LEVEL 2

UNIT TYPE 3
2 BED- 1 BATH

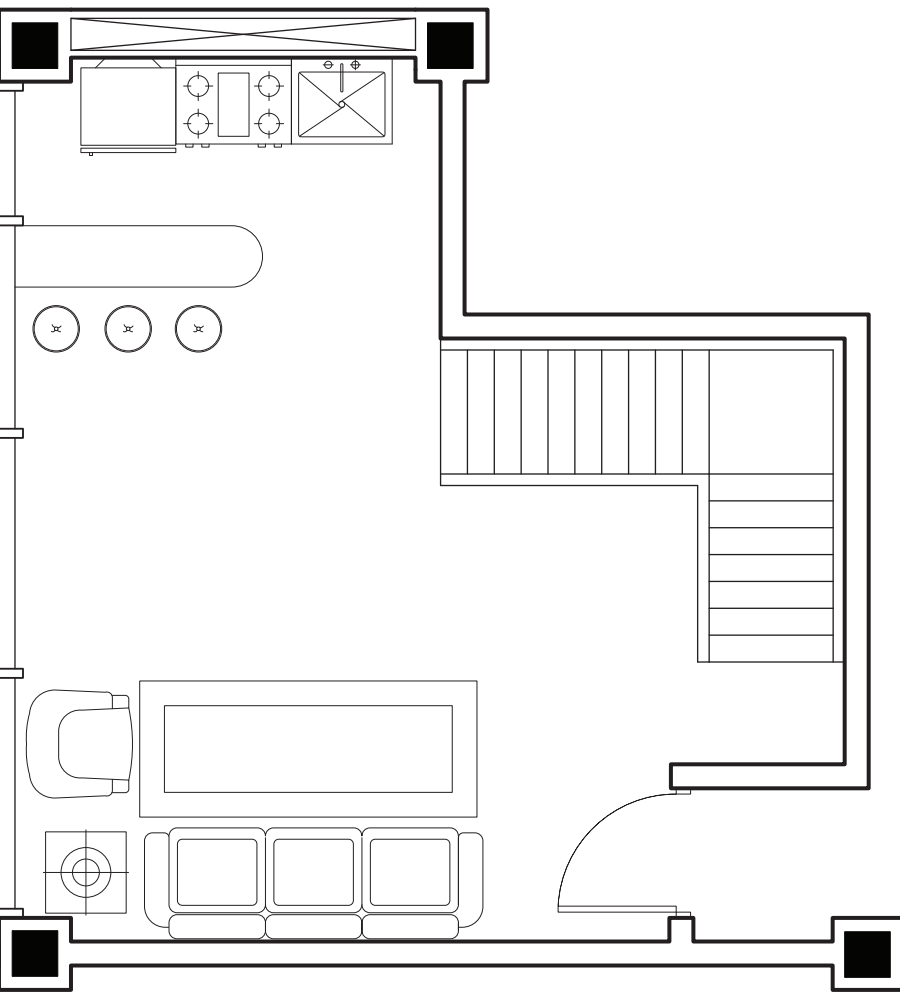



LEVEL 1

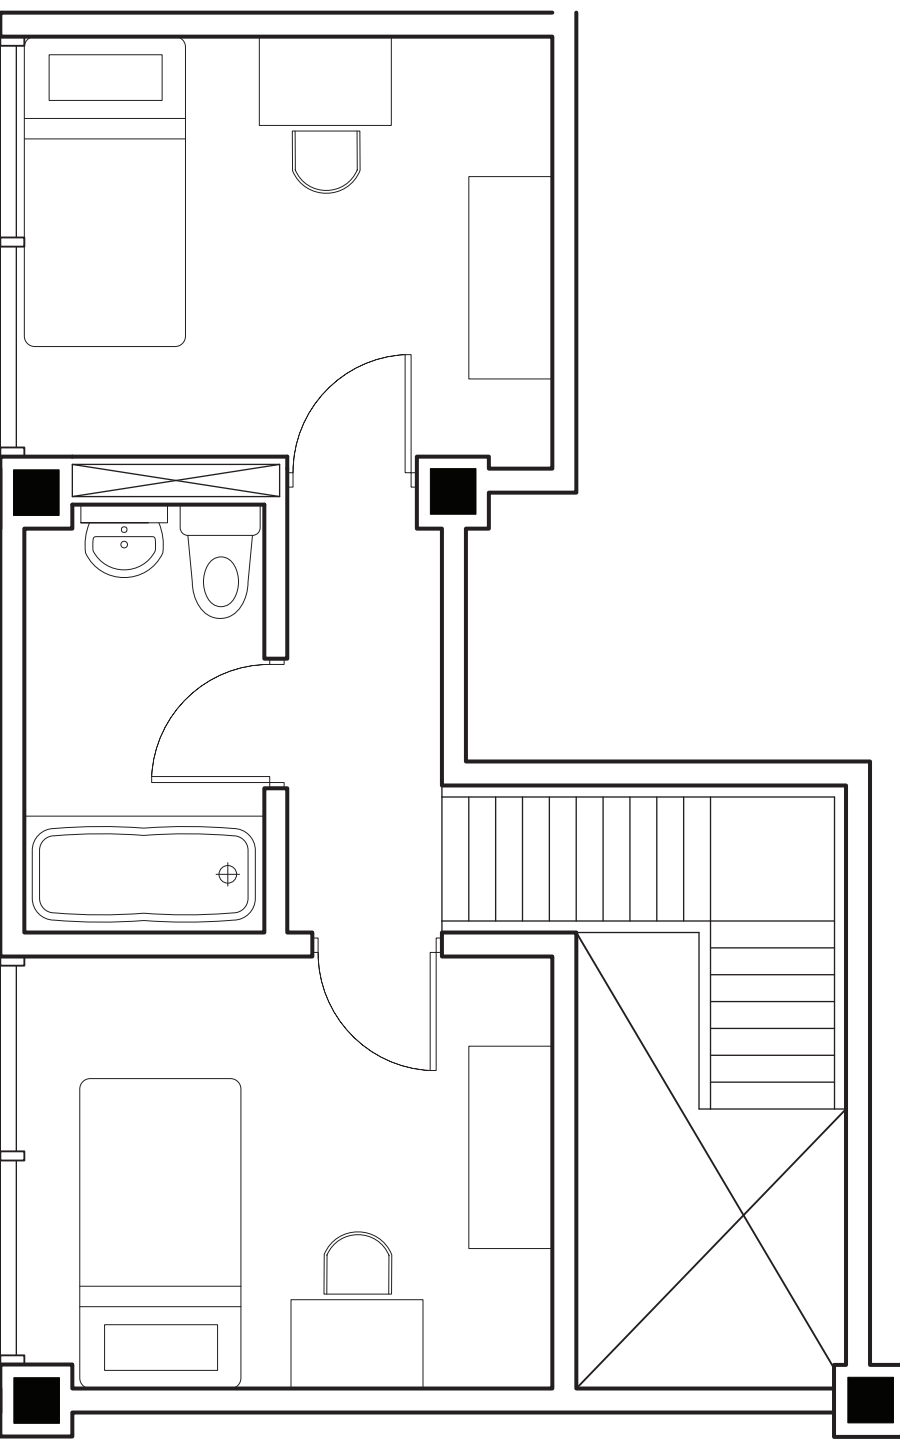

LEVEL 2



DORMITORY HOUSING

CORNER OF GRAND AVE. AND MYRTLE AVE.

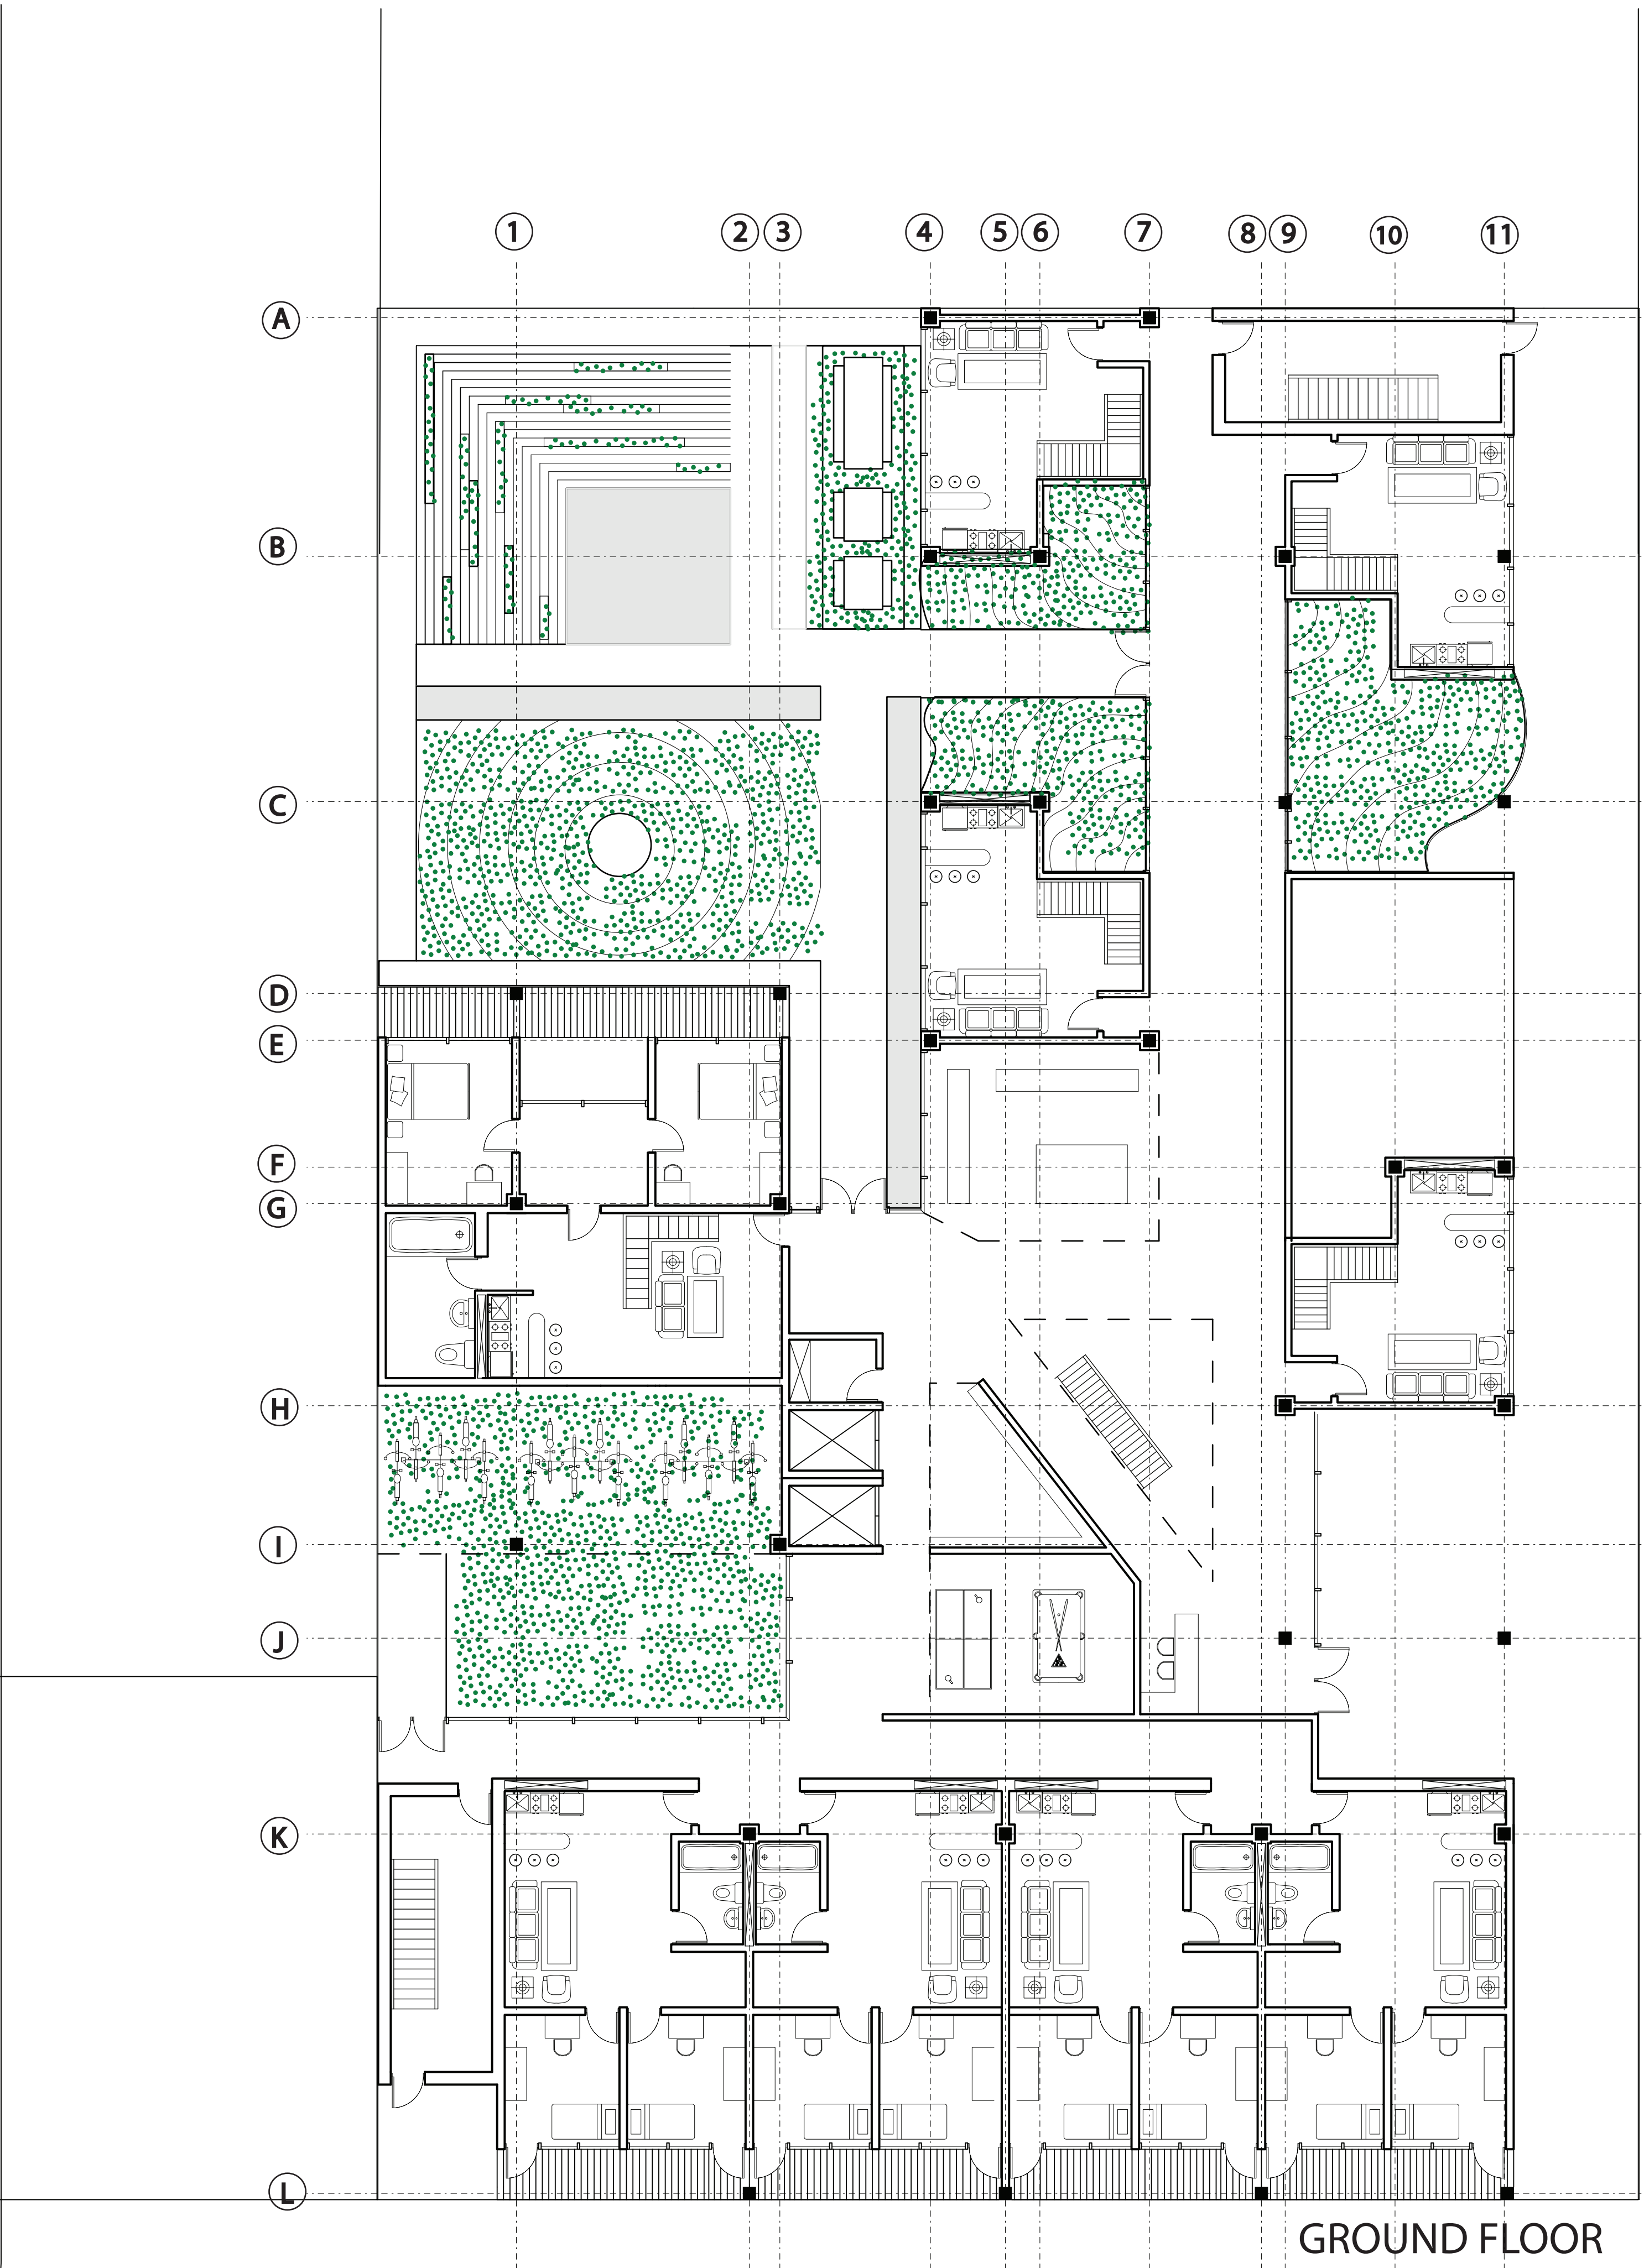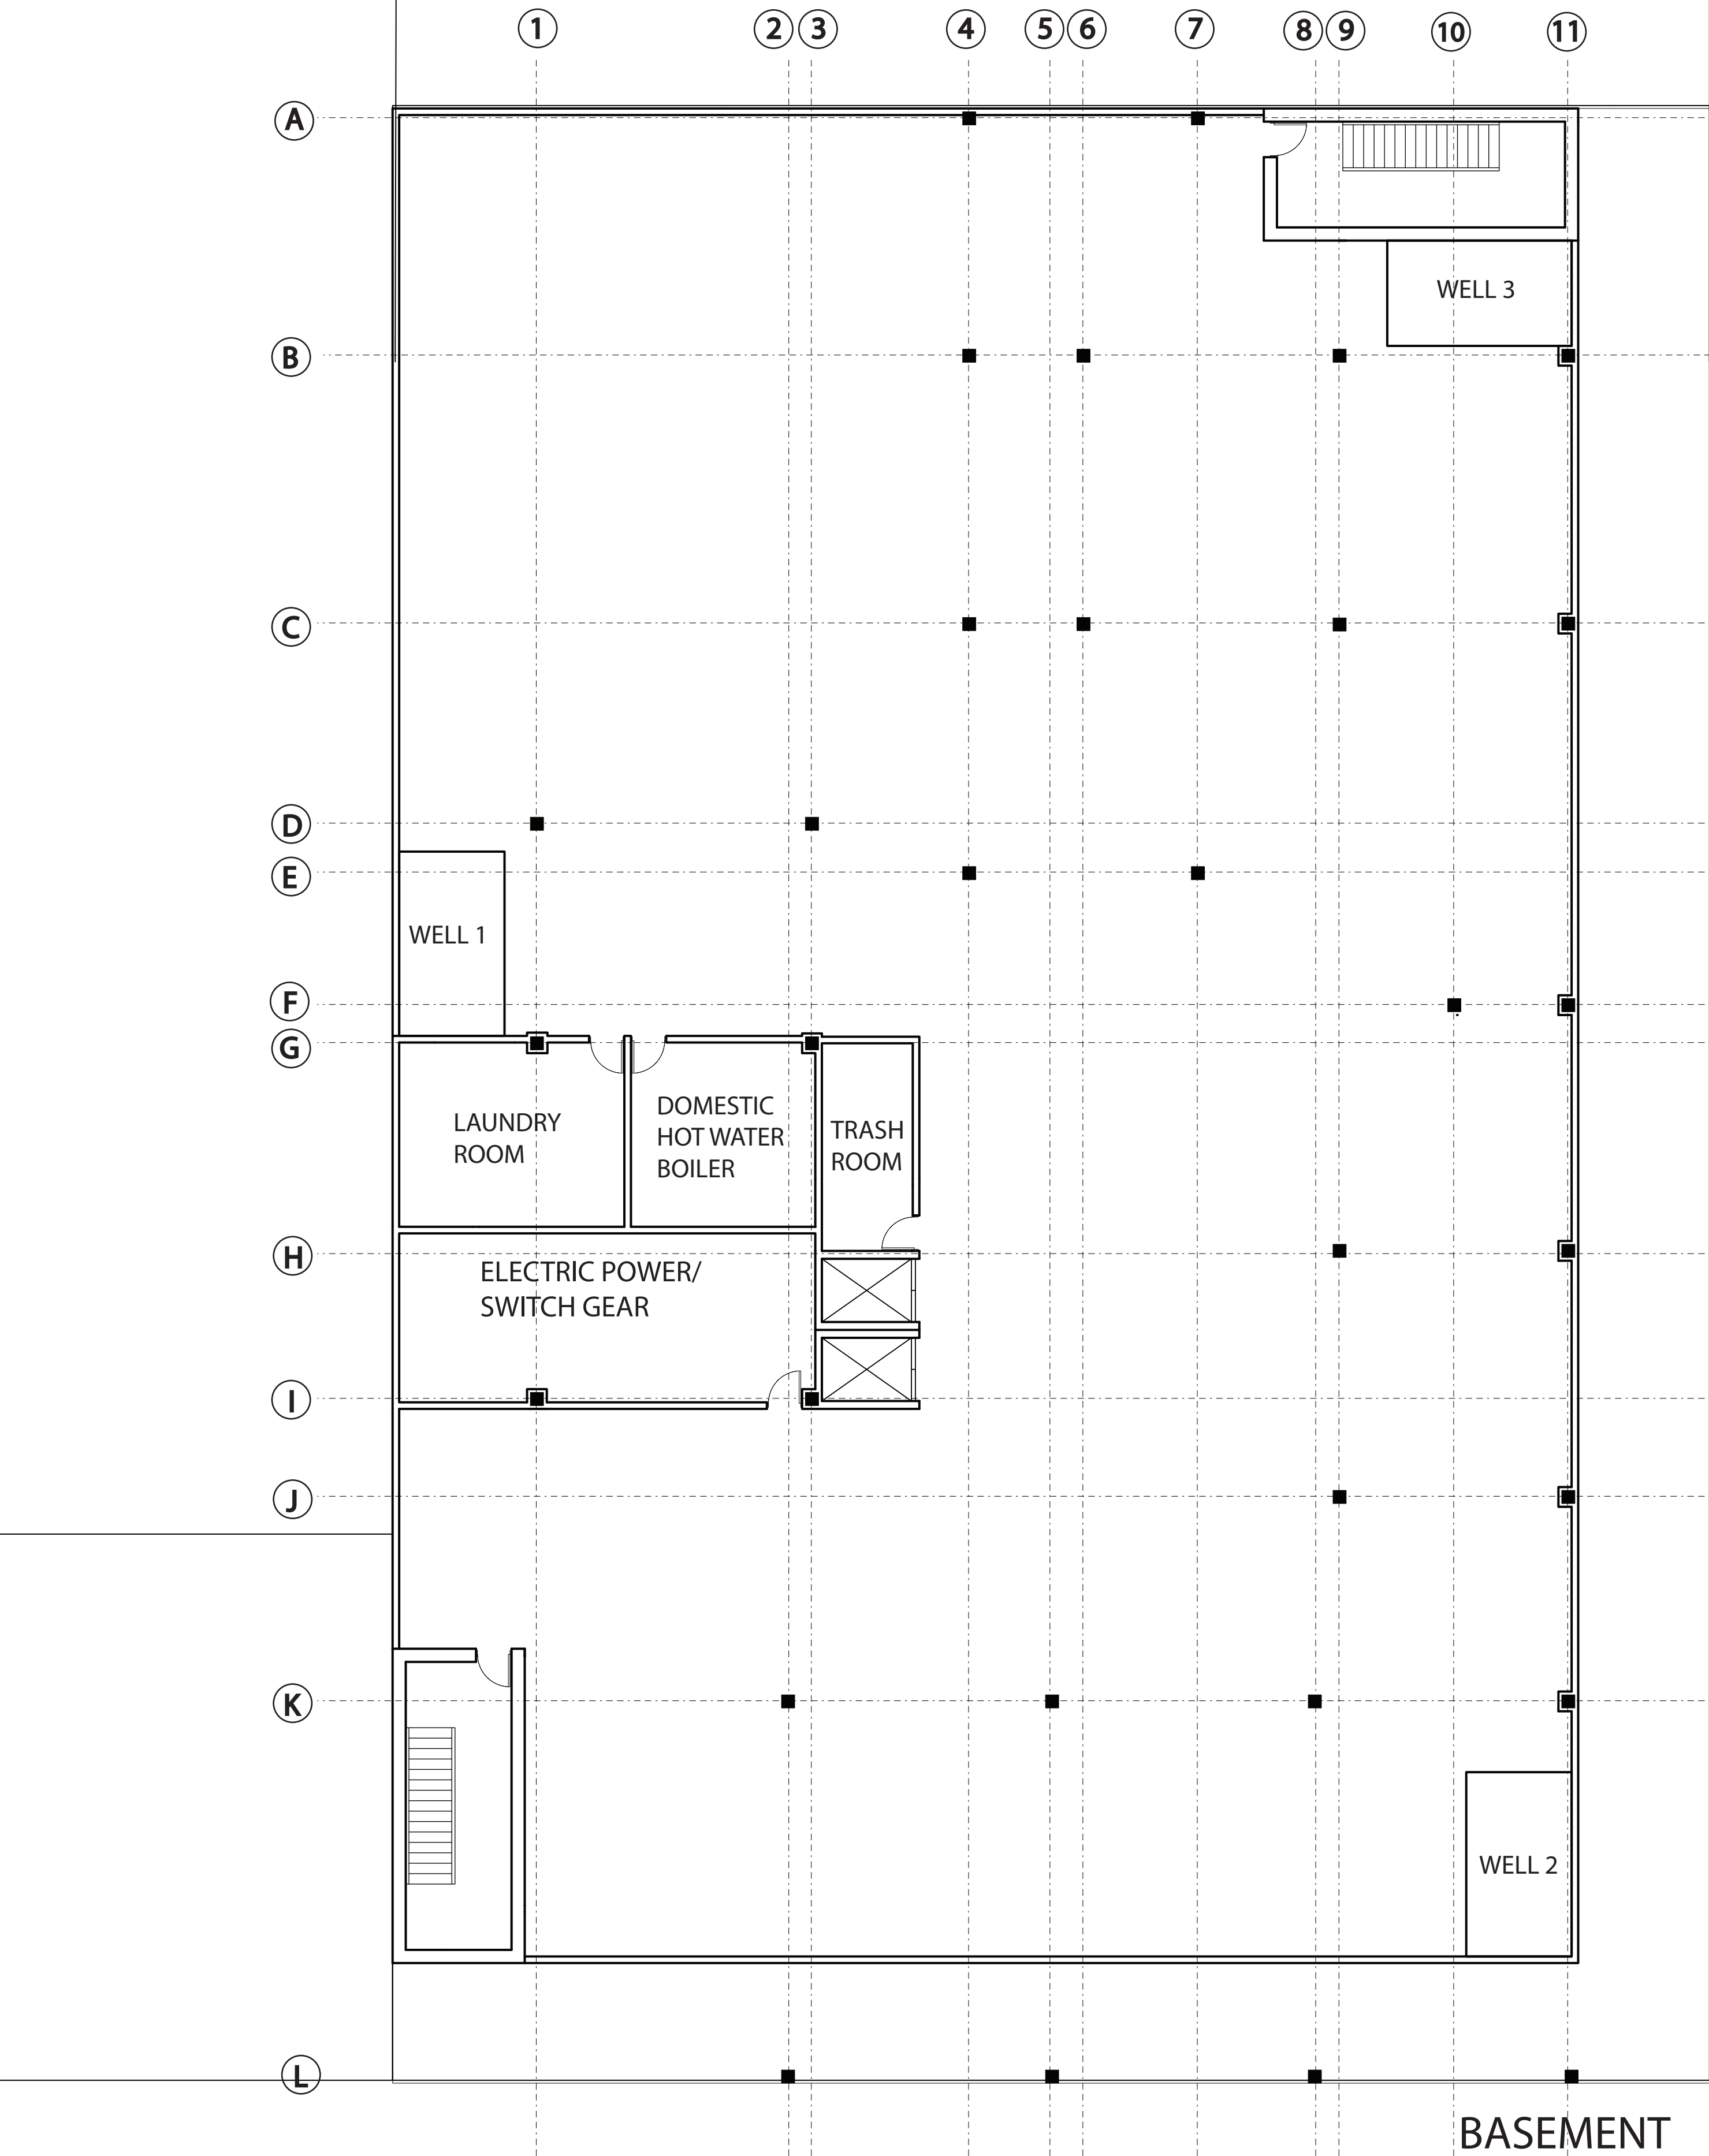


DORMITORY HOUSING


CORNER OF GRAND AVE. AND MYRTLE AVE.

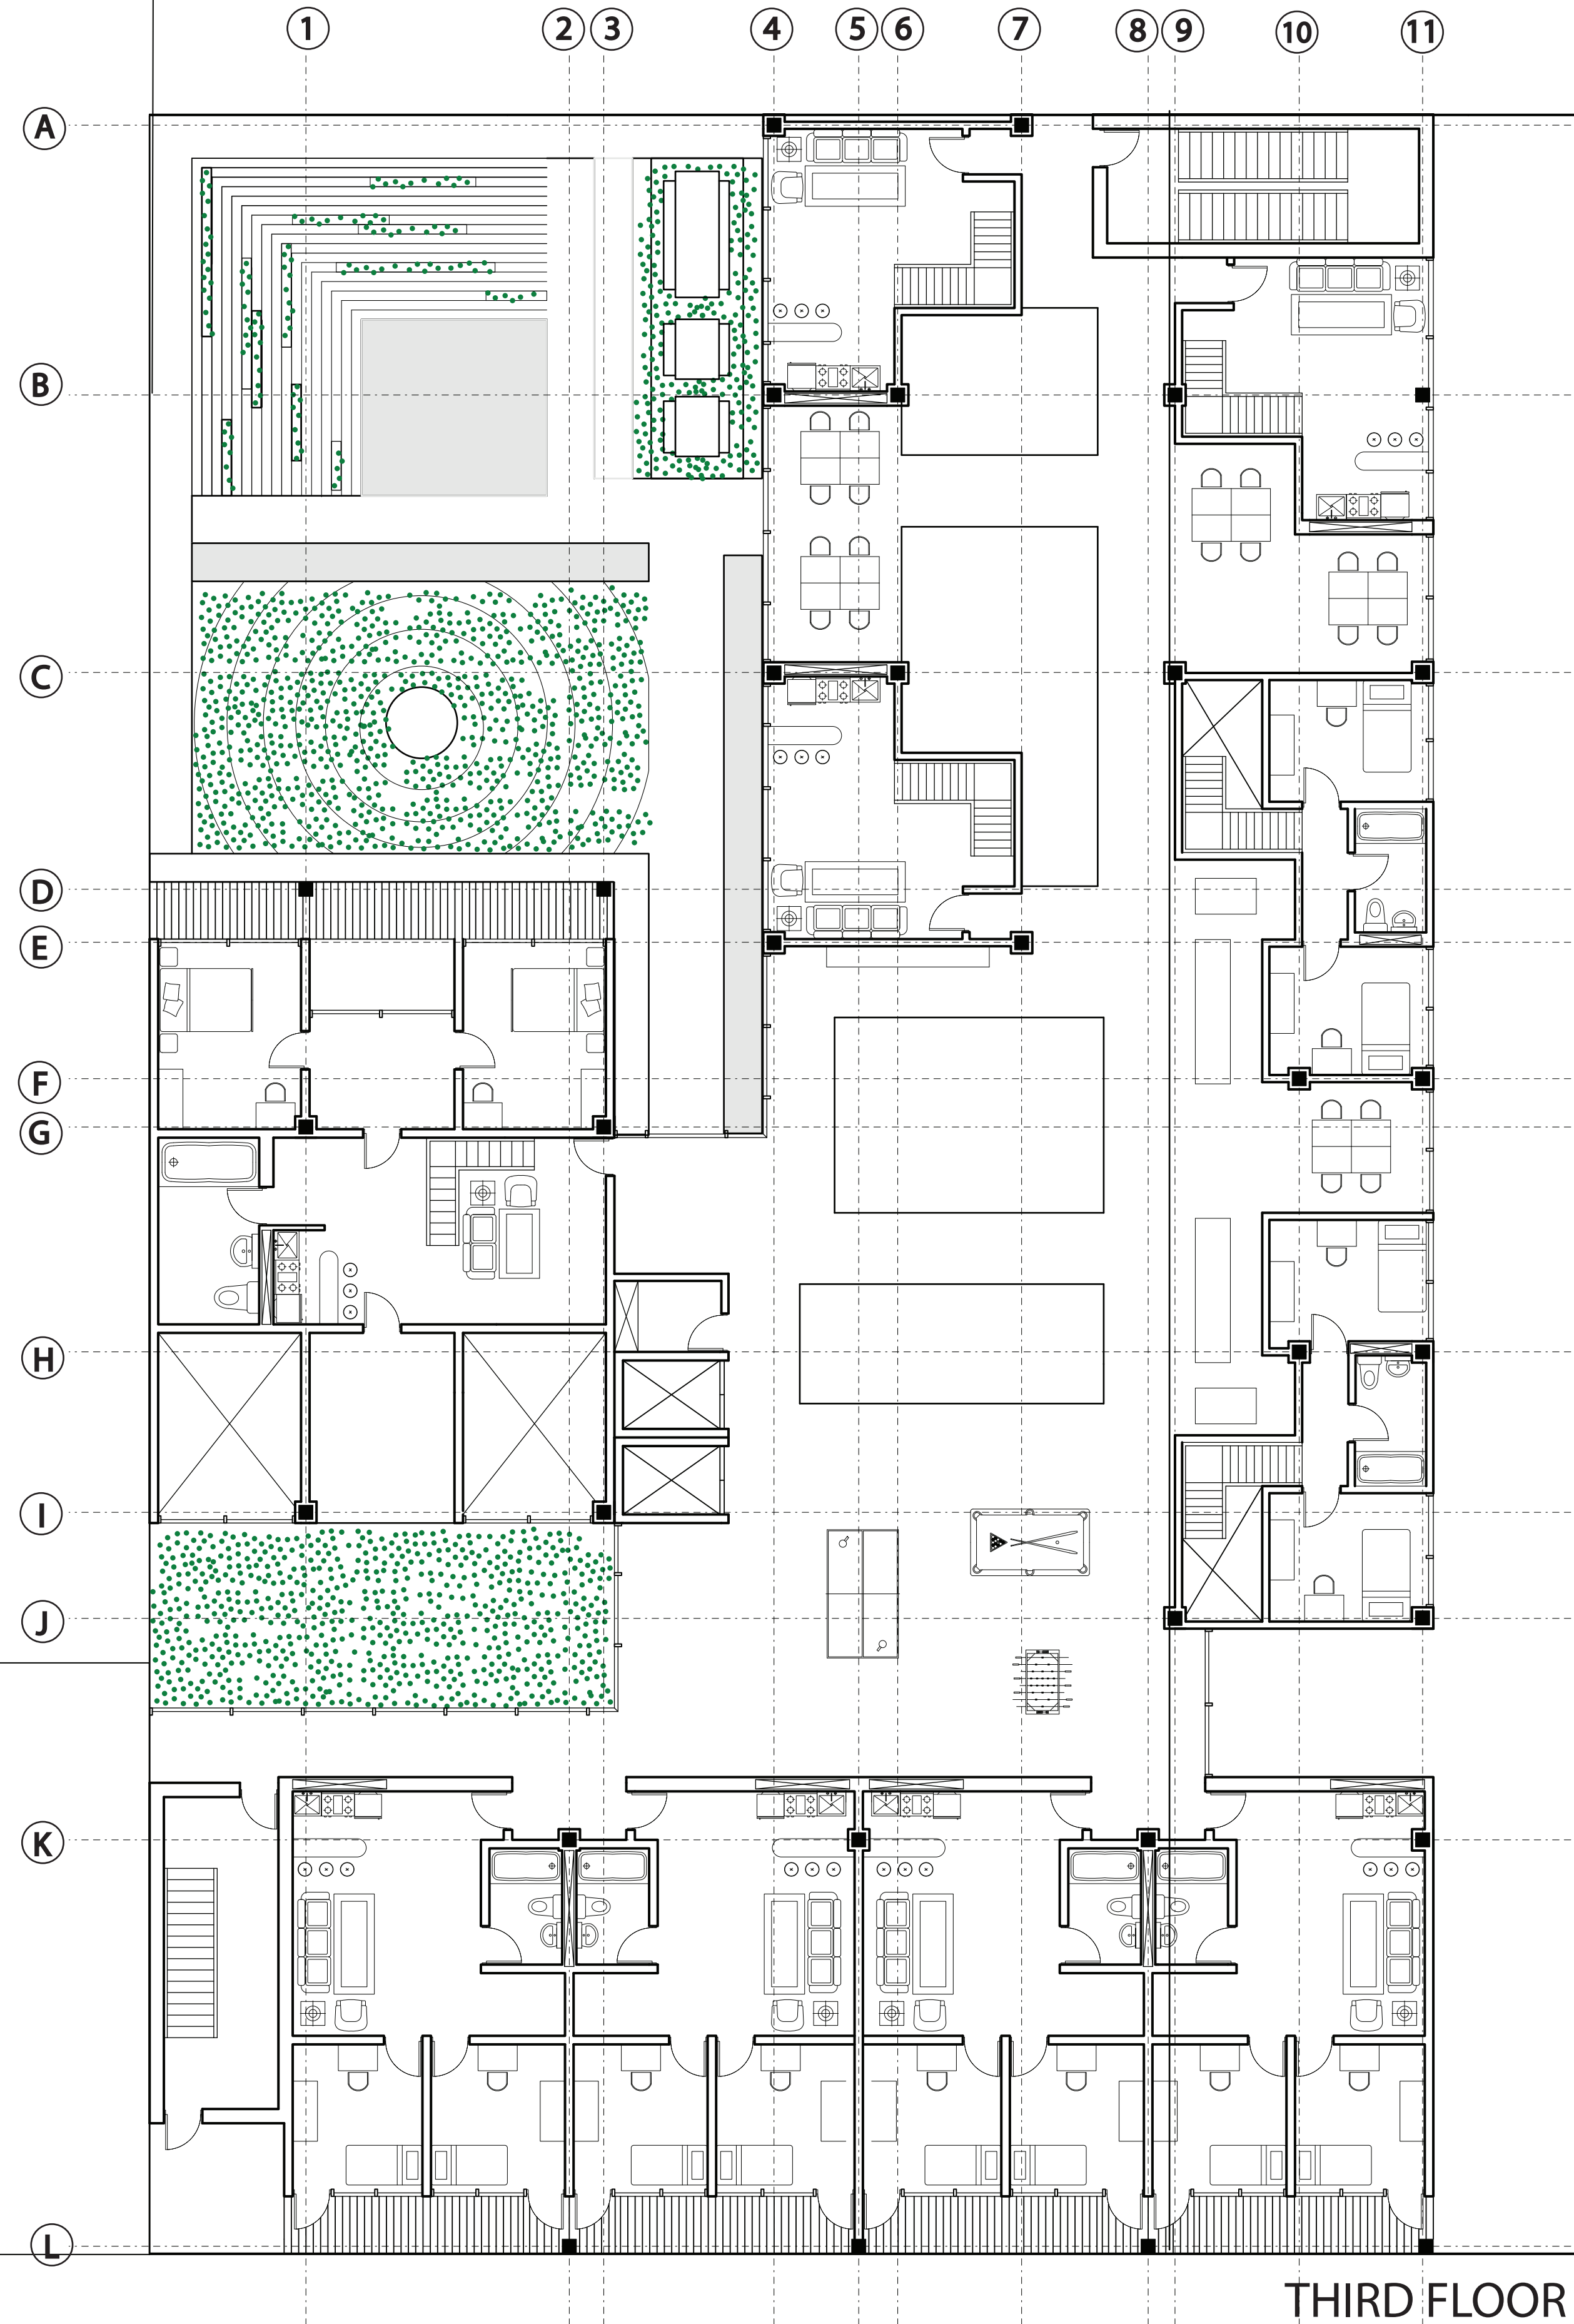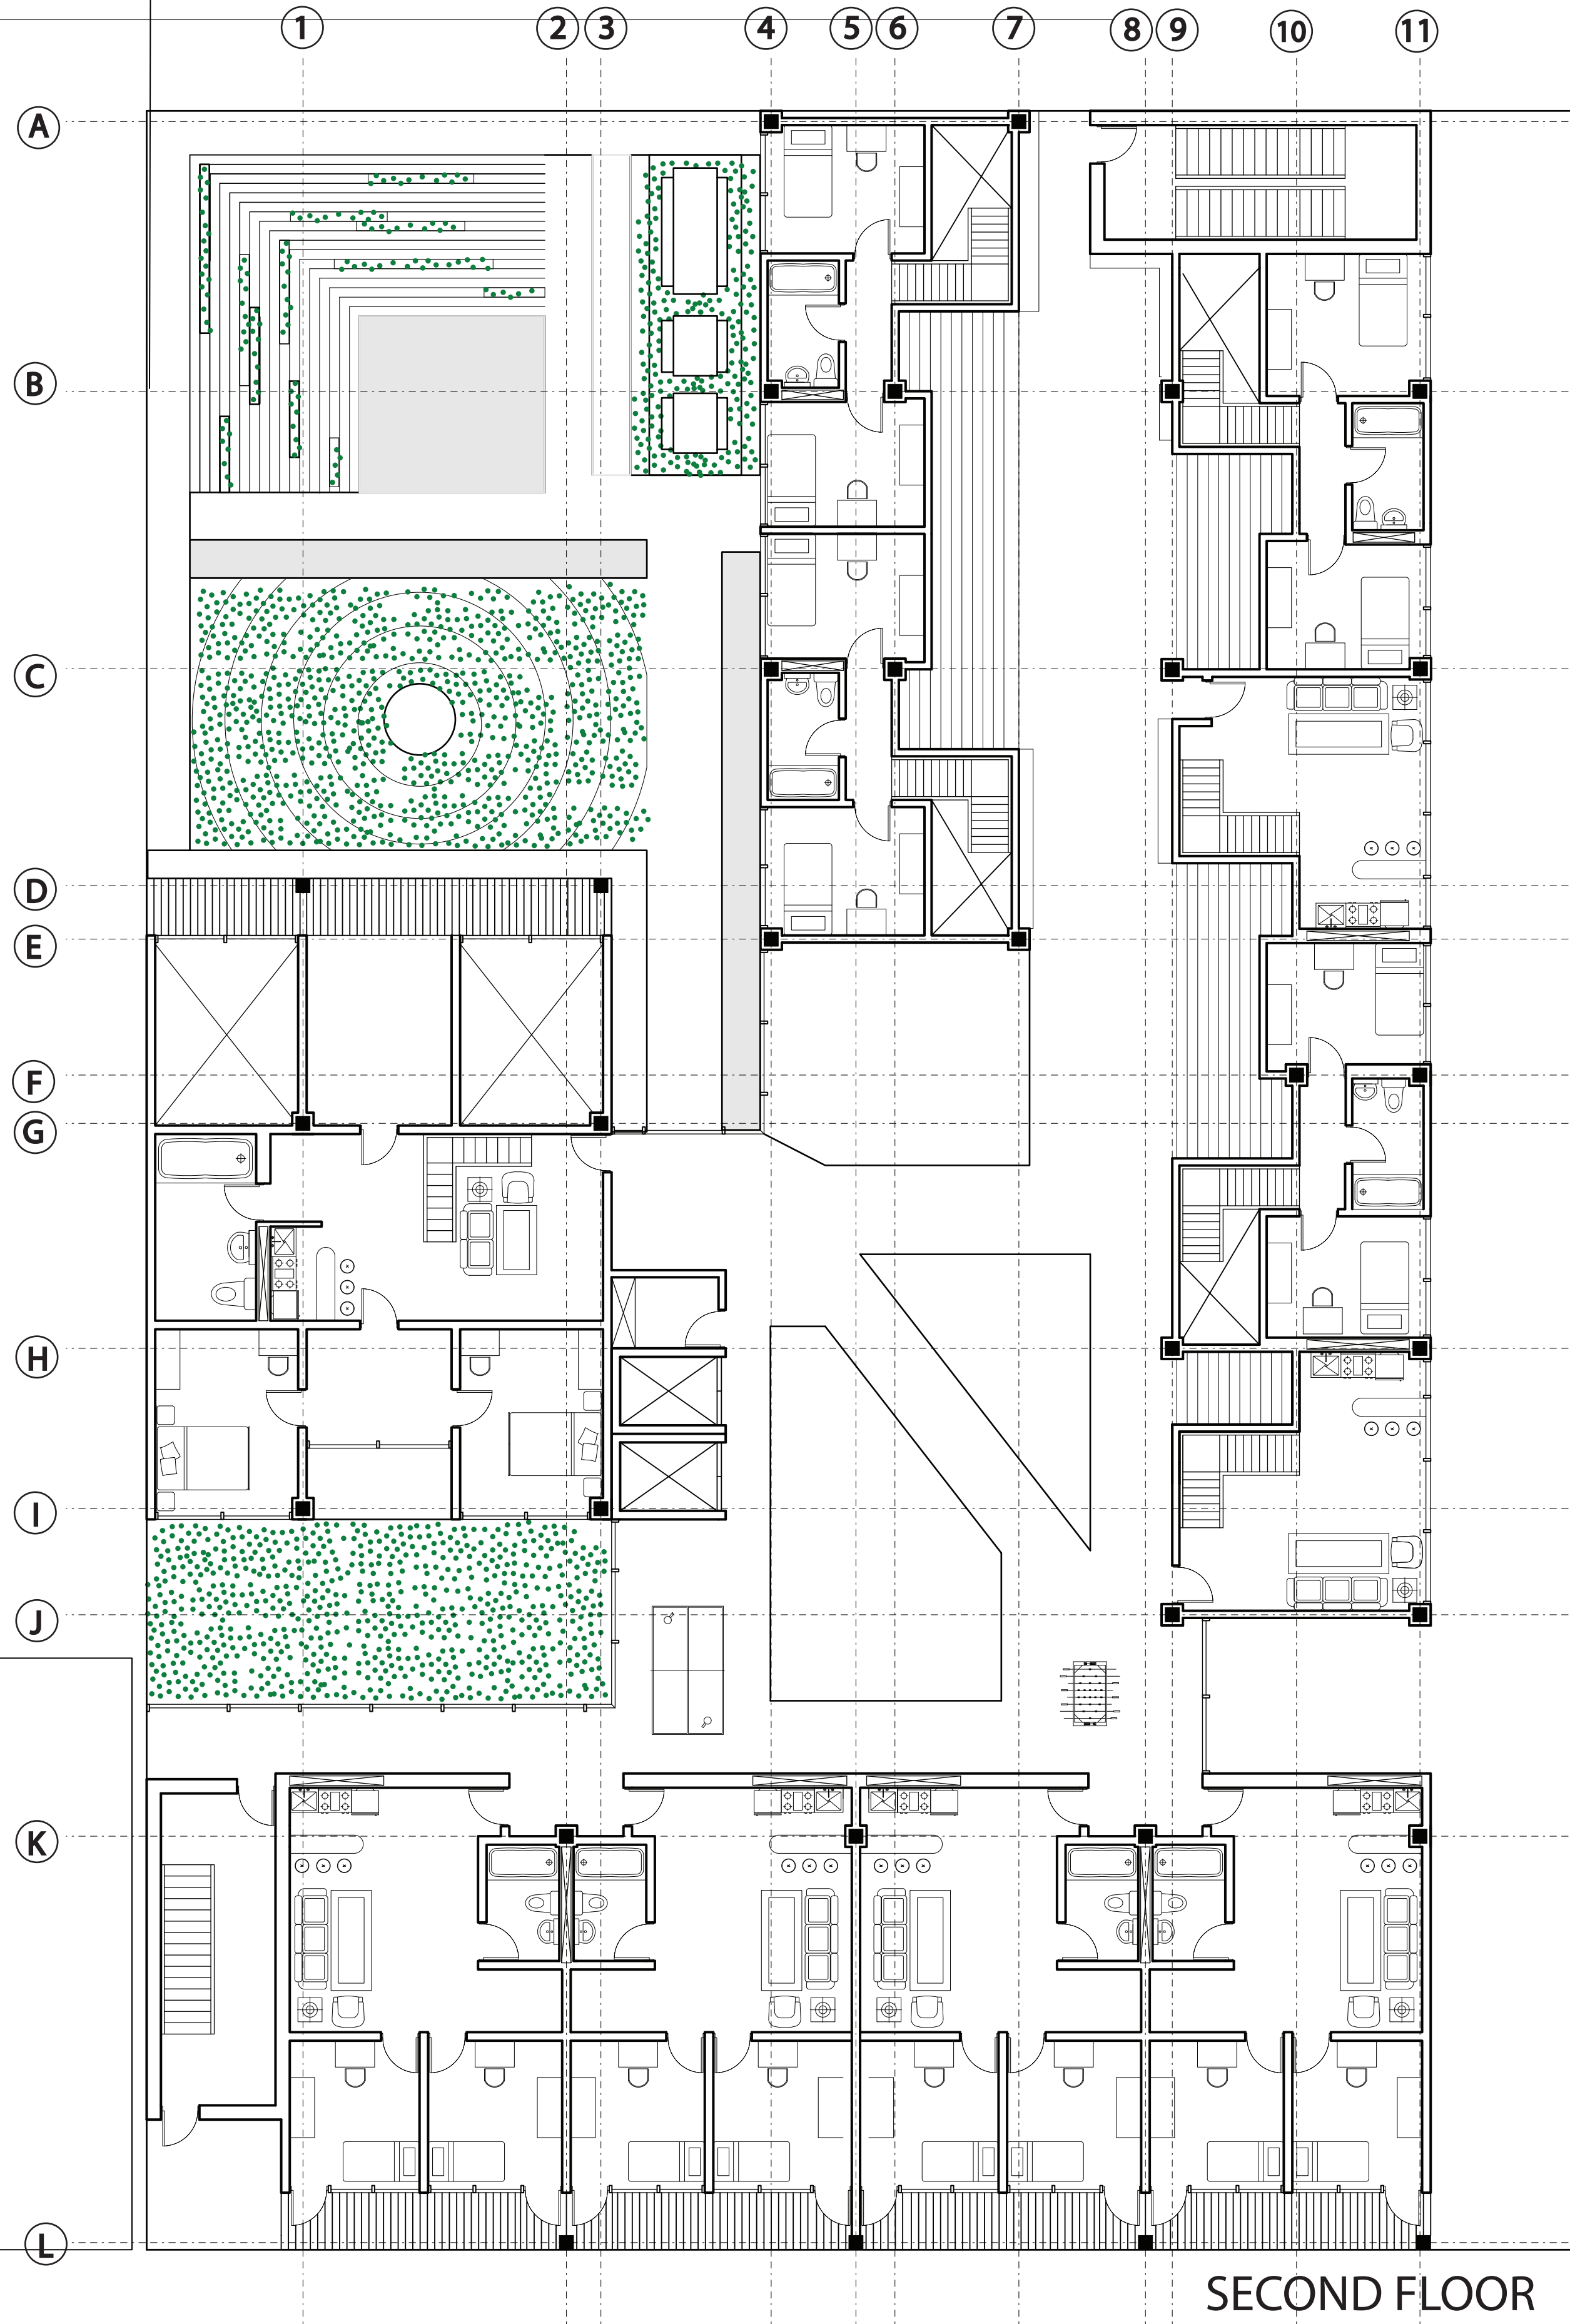

DORMITORY HOUSING
CORNER OF GRAND AVE. AND MYRTLE AVE.

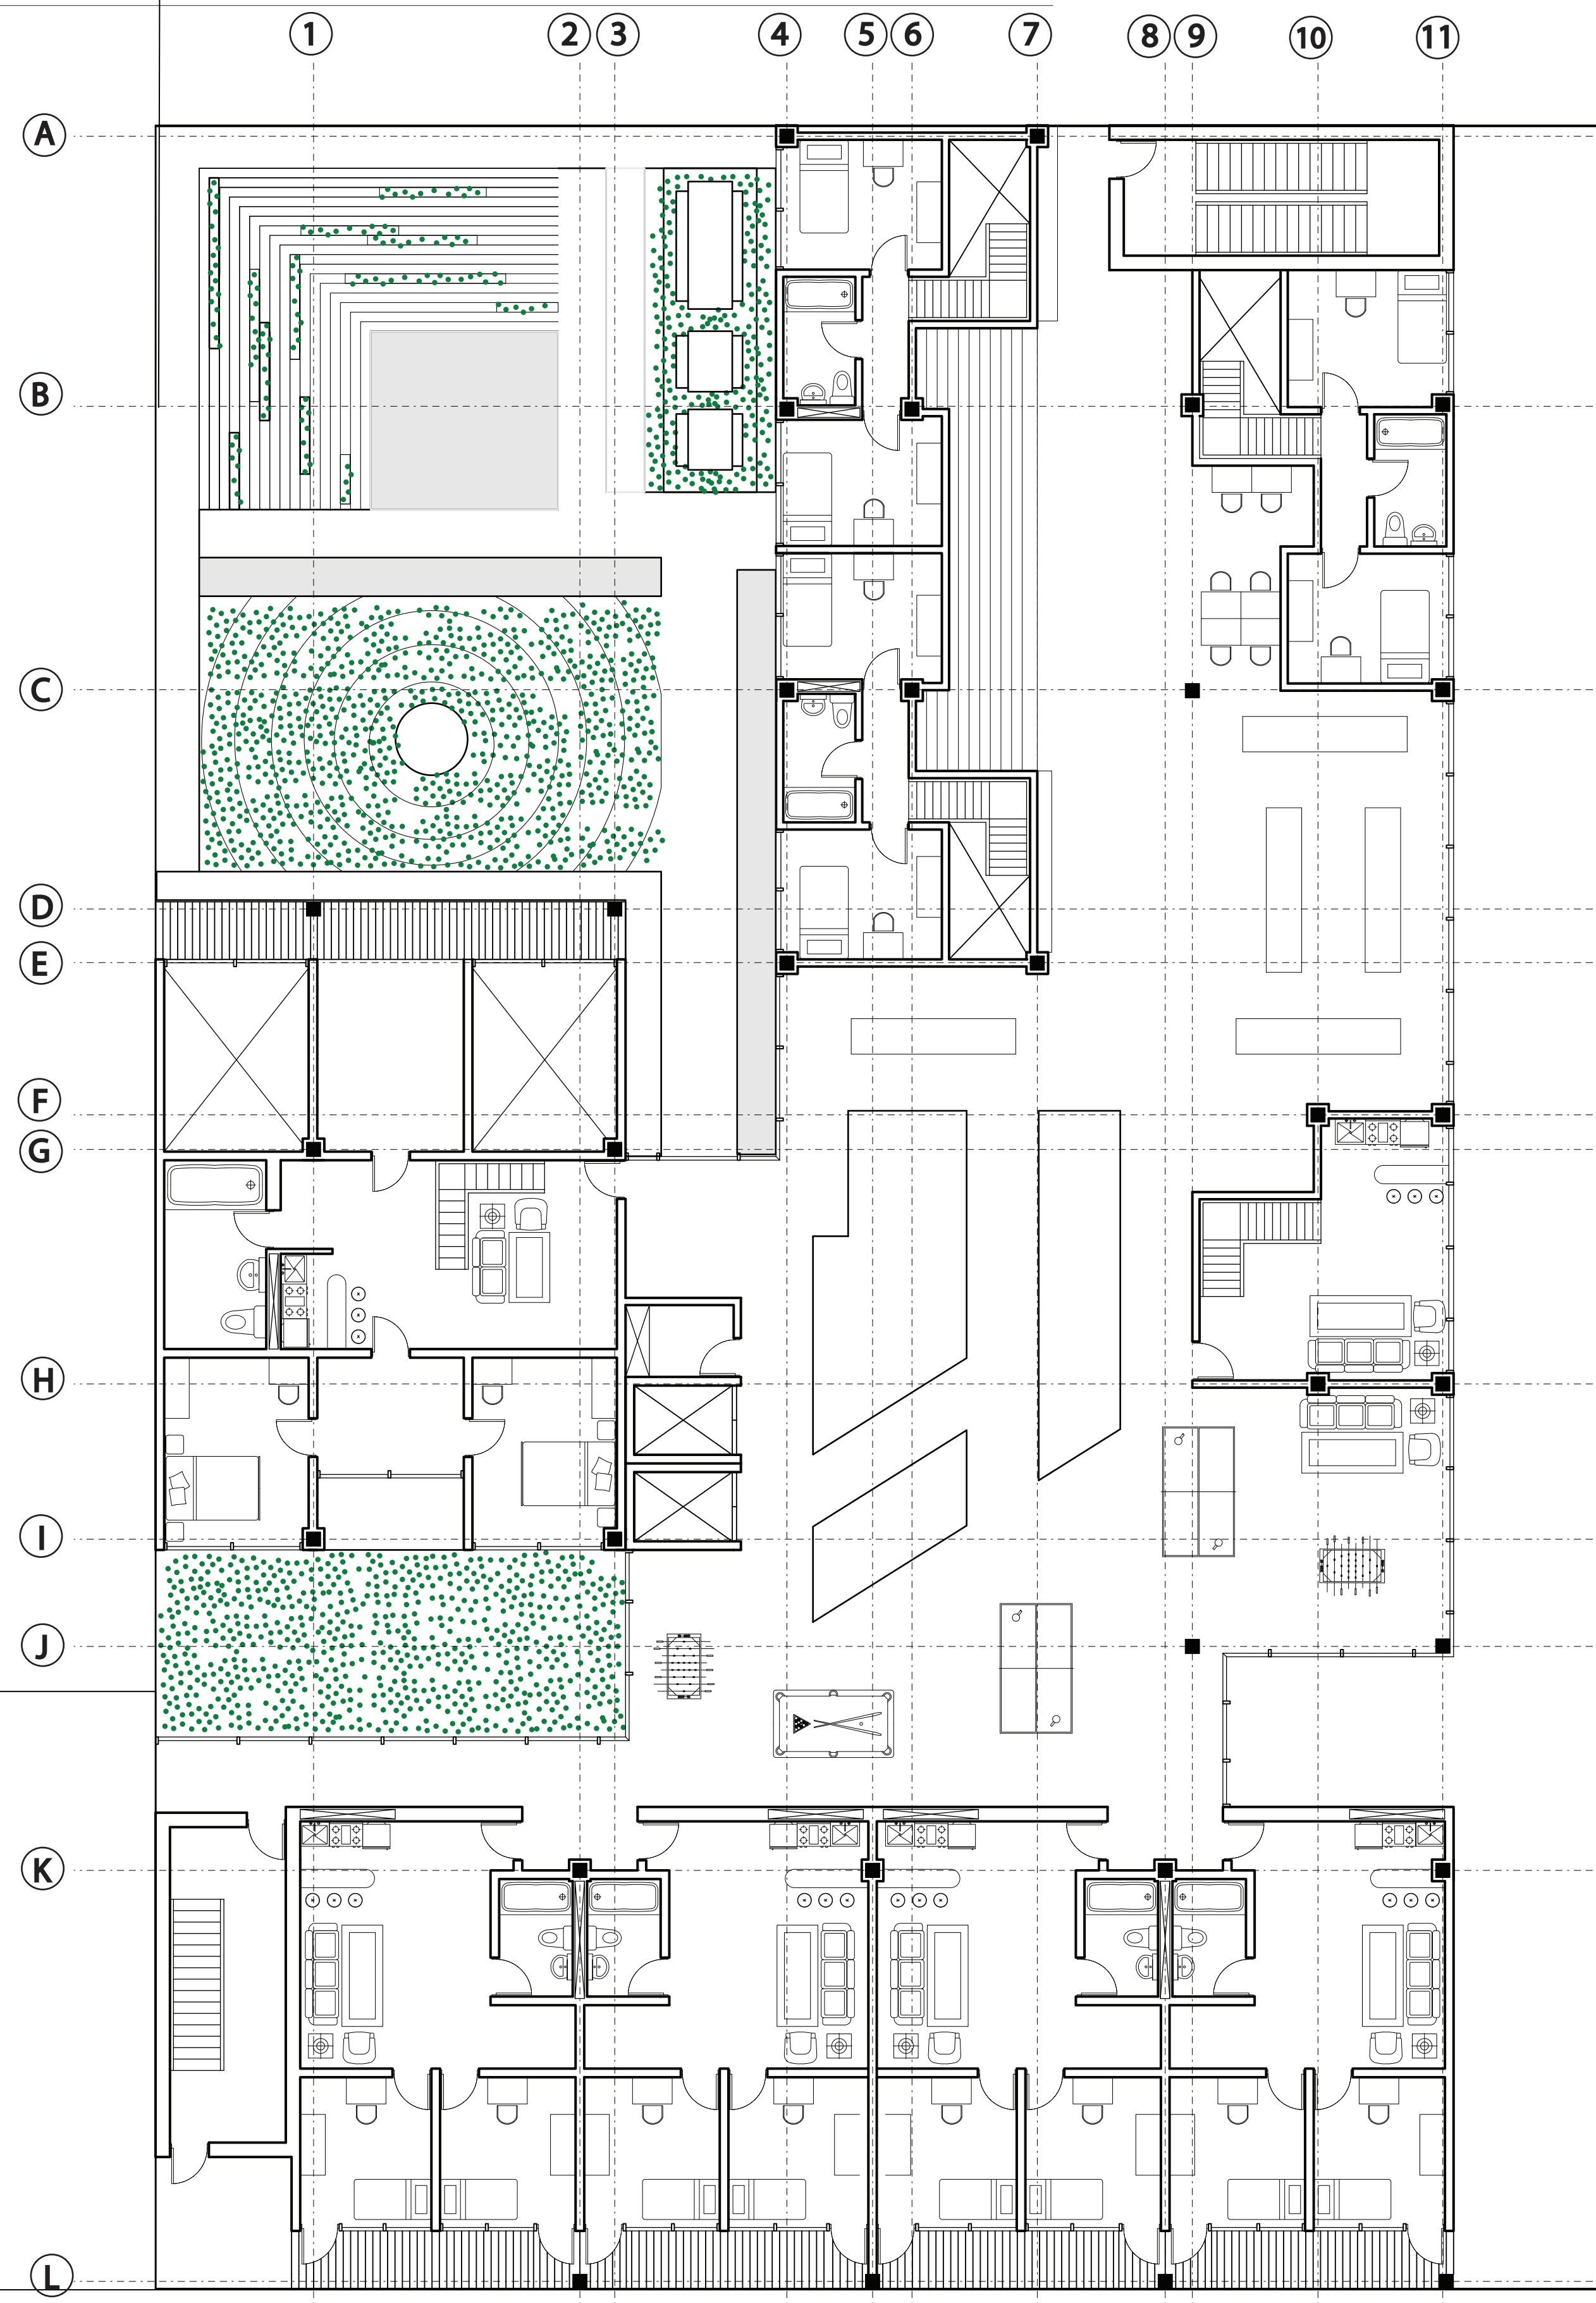



FOURTH FLOOR

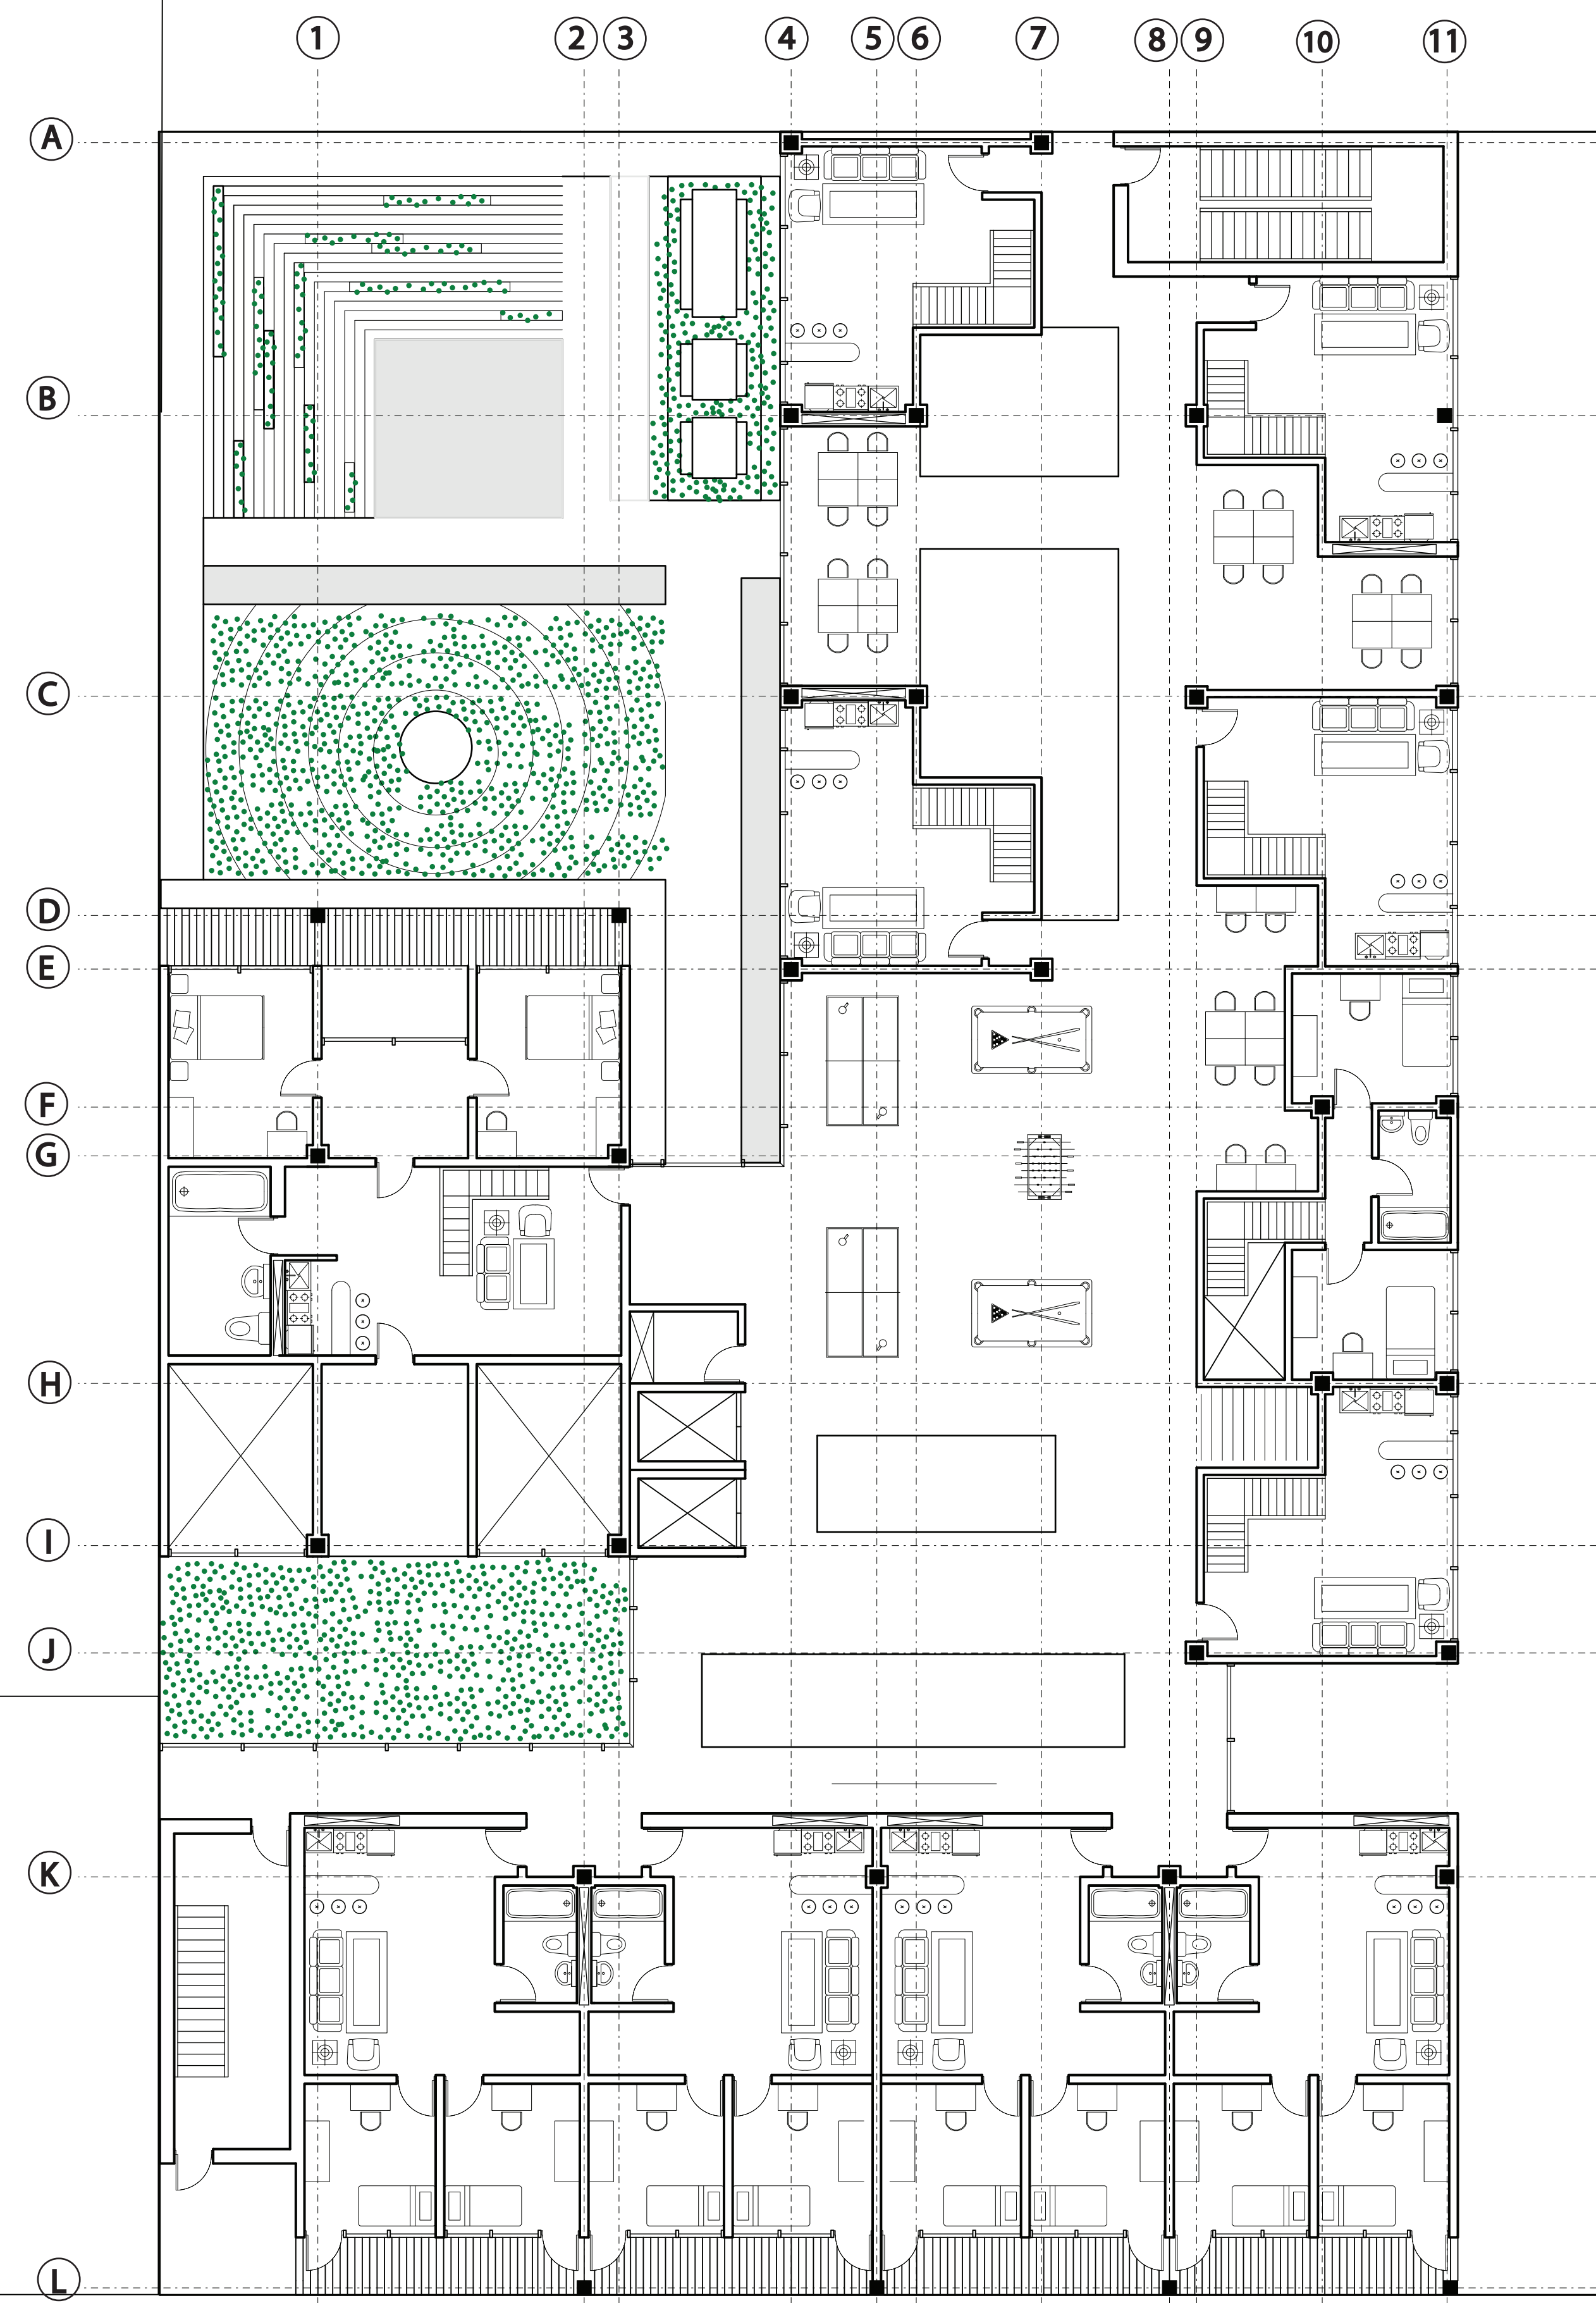


FIFTH FLOOR

DORMITORY HOUSING


CORNER OF GRAND AVE. AND MYRTLE AVE.

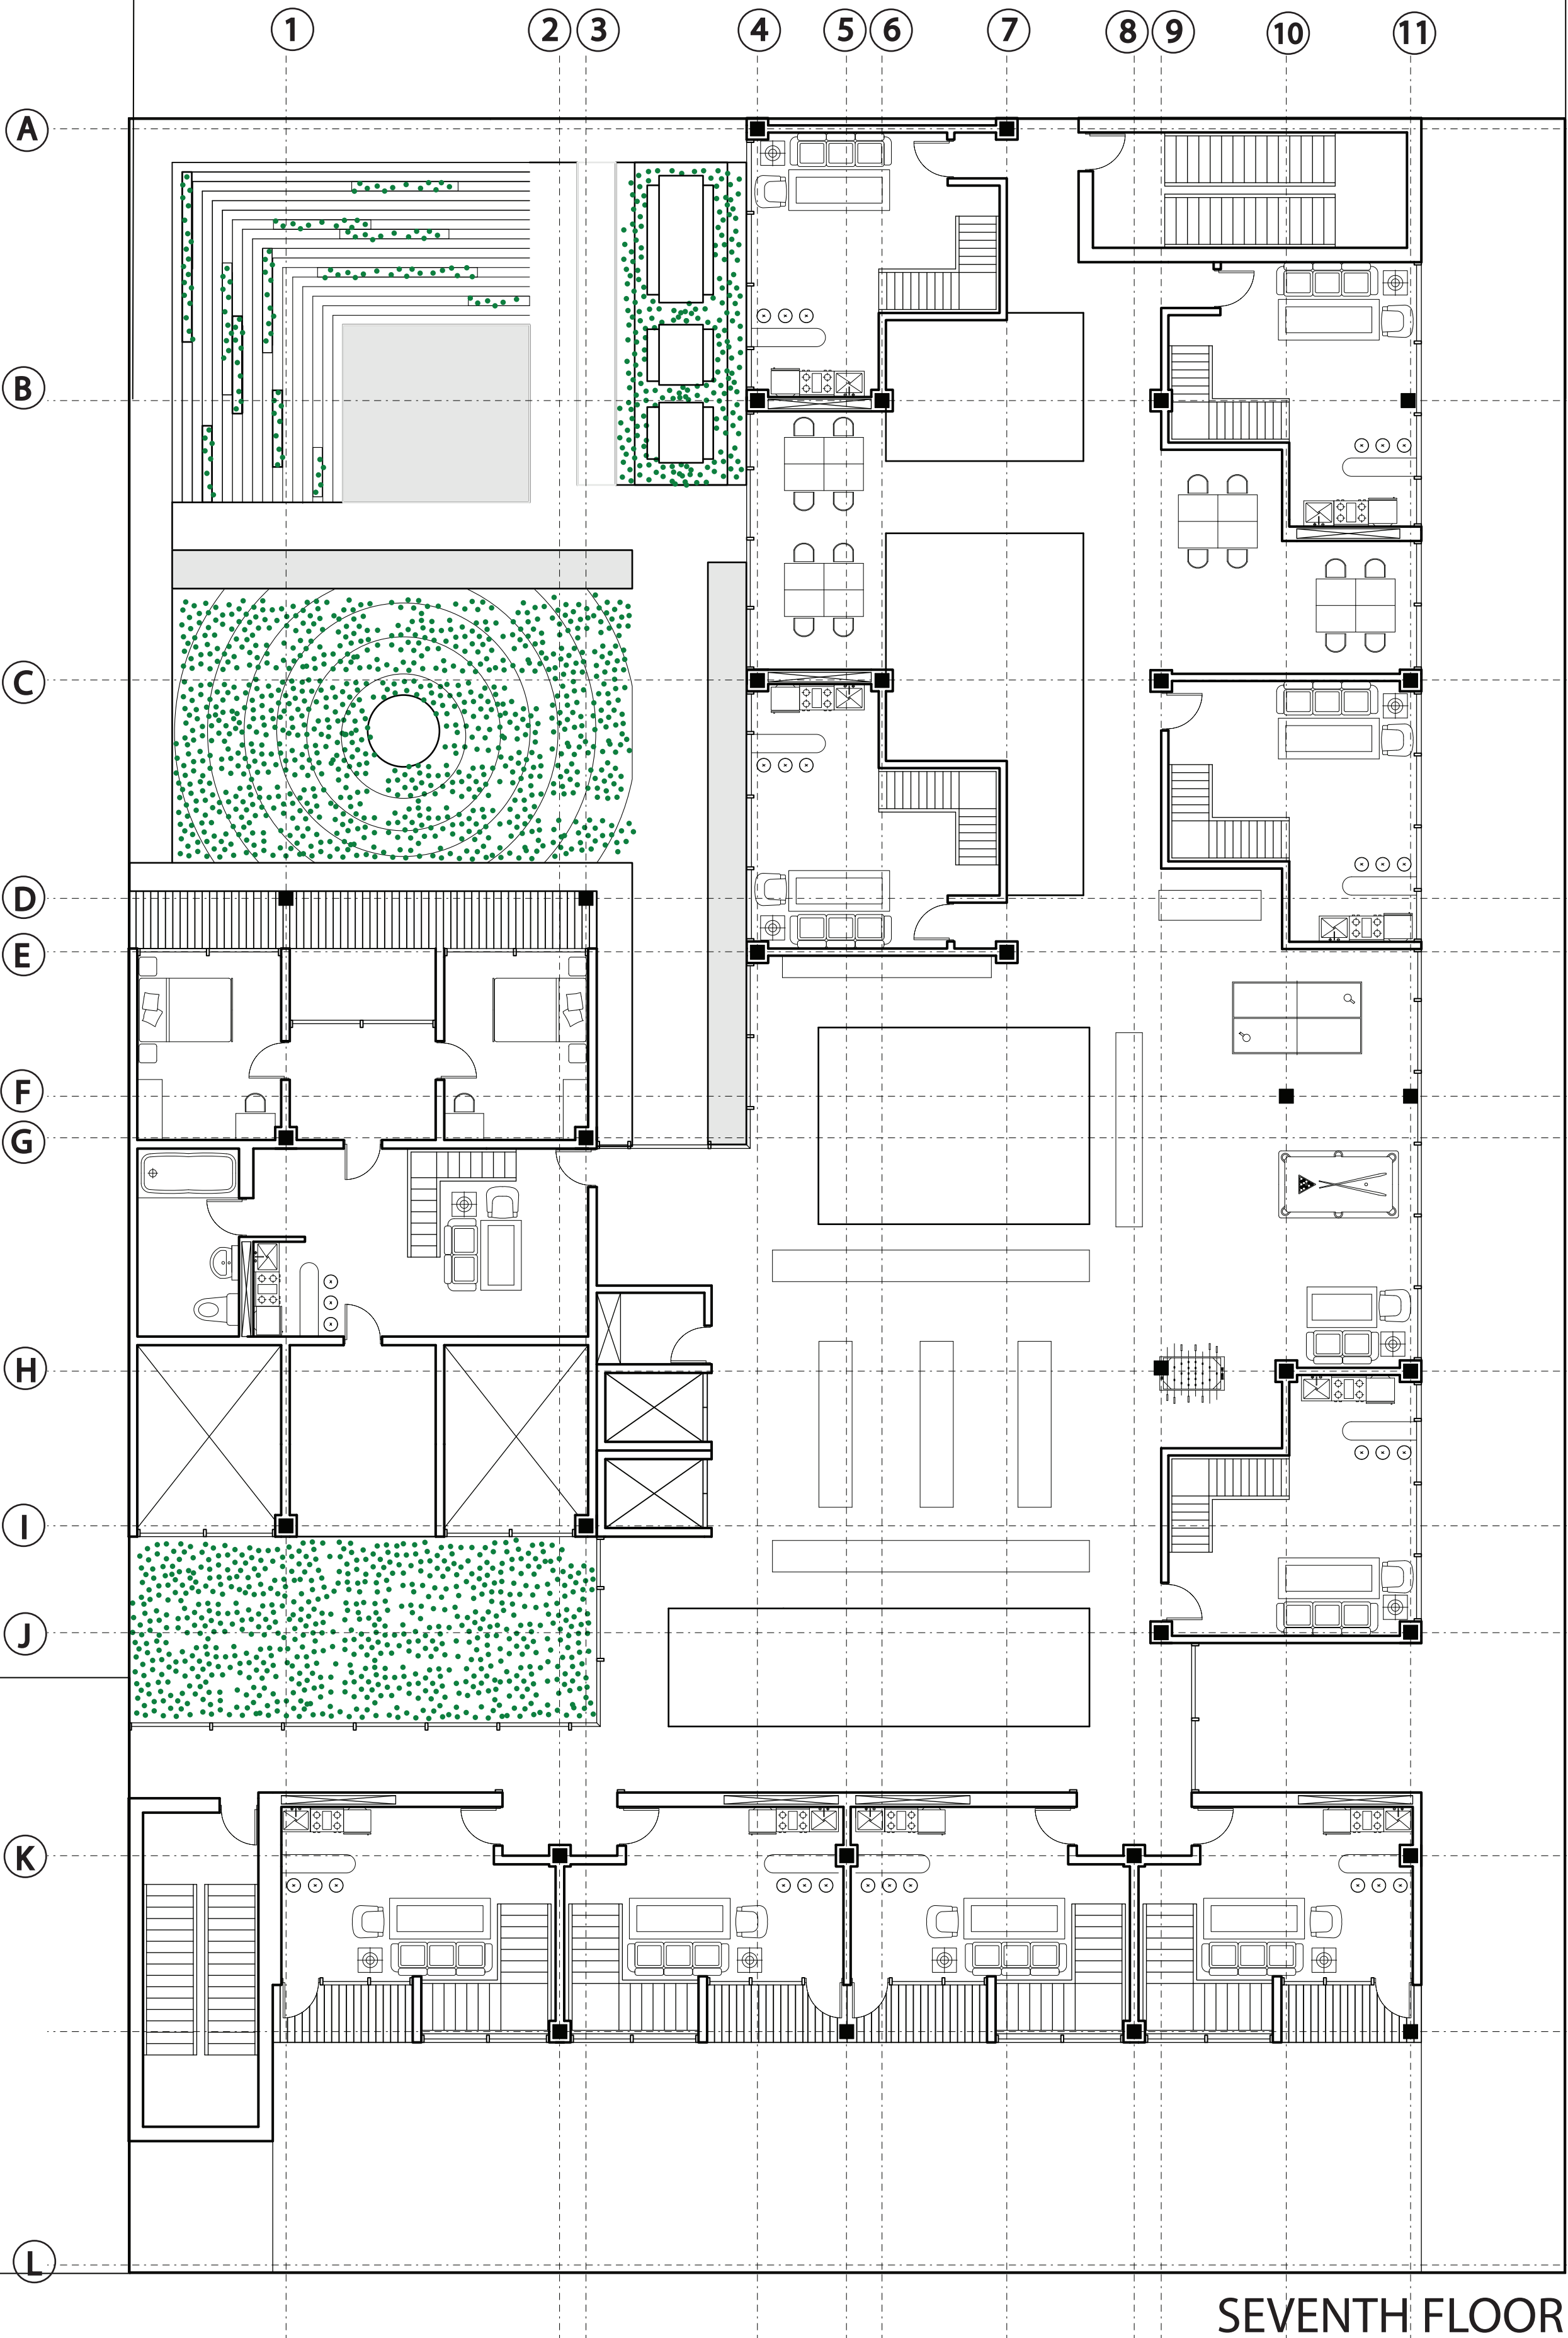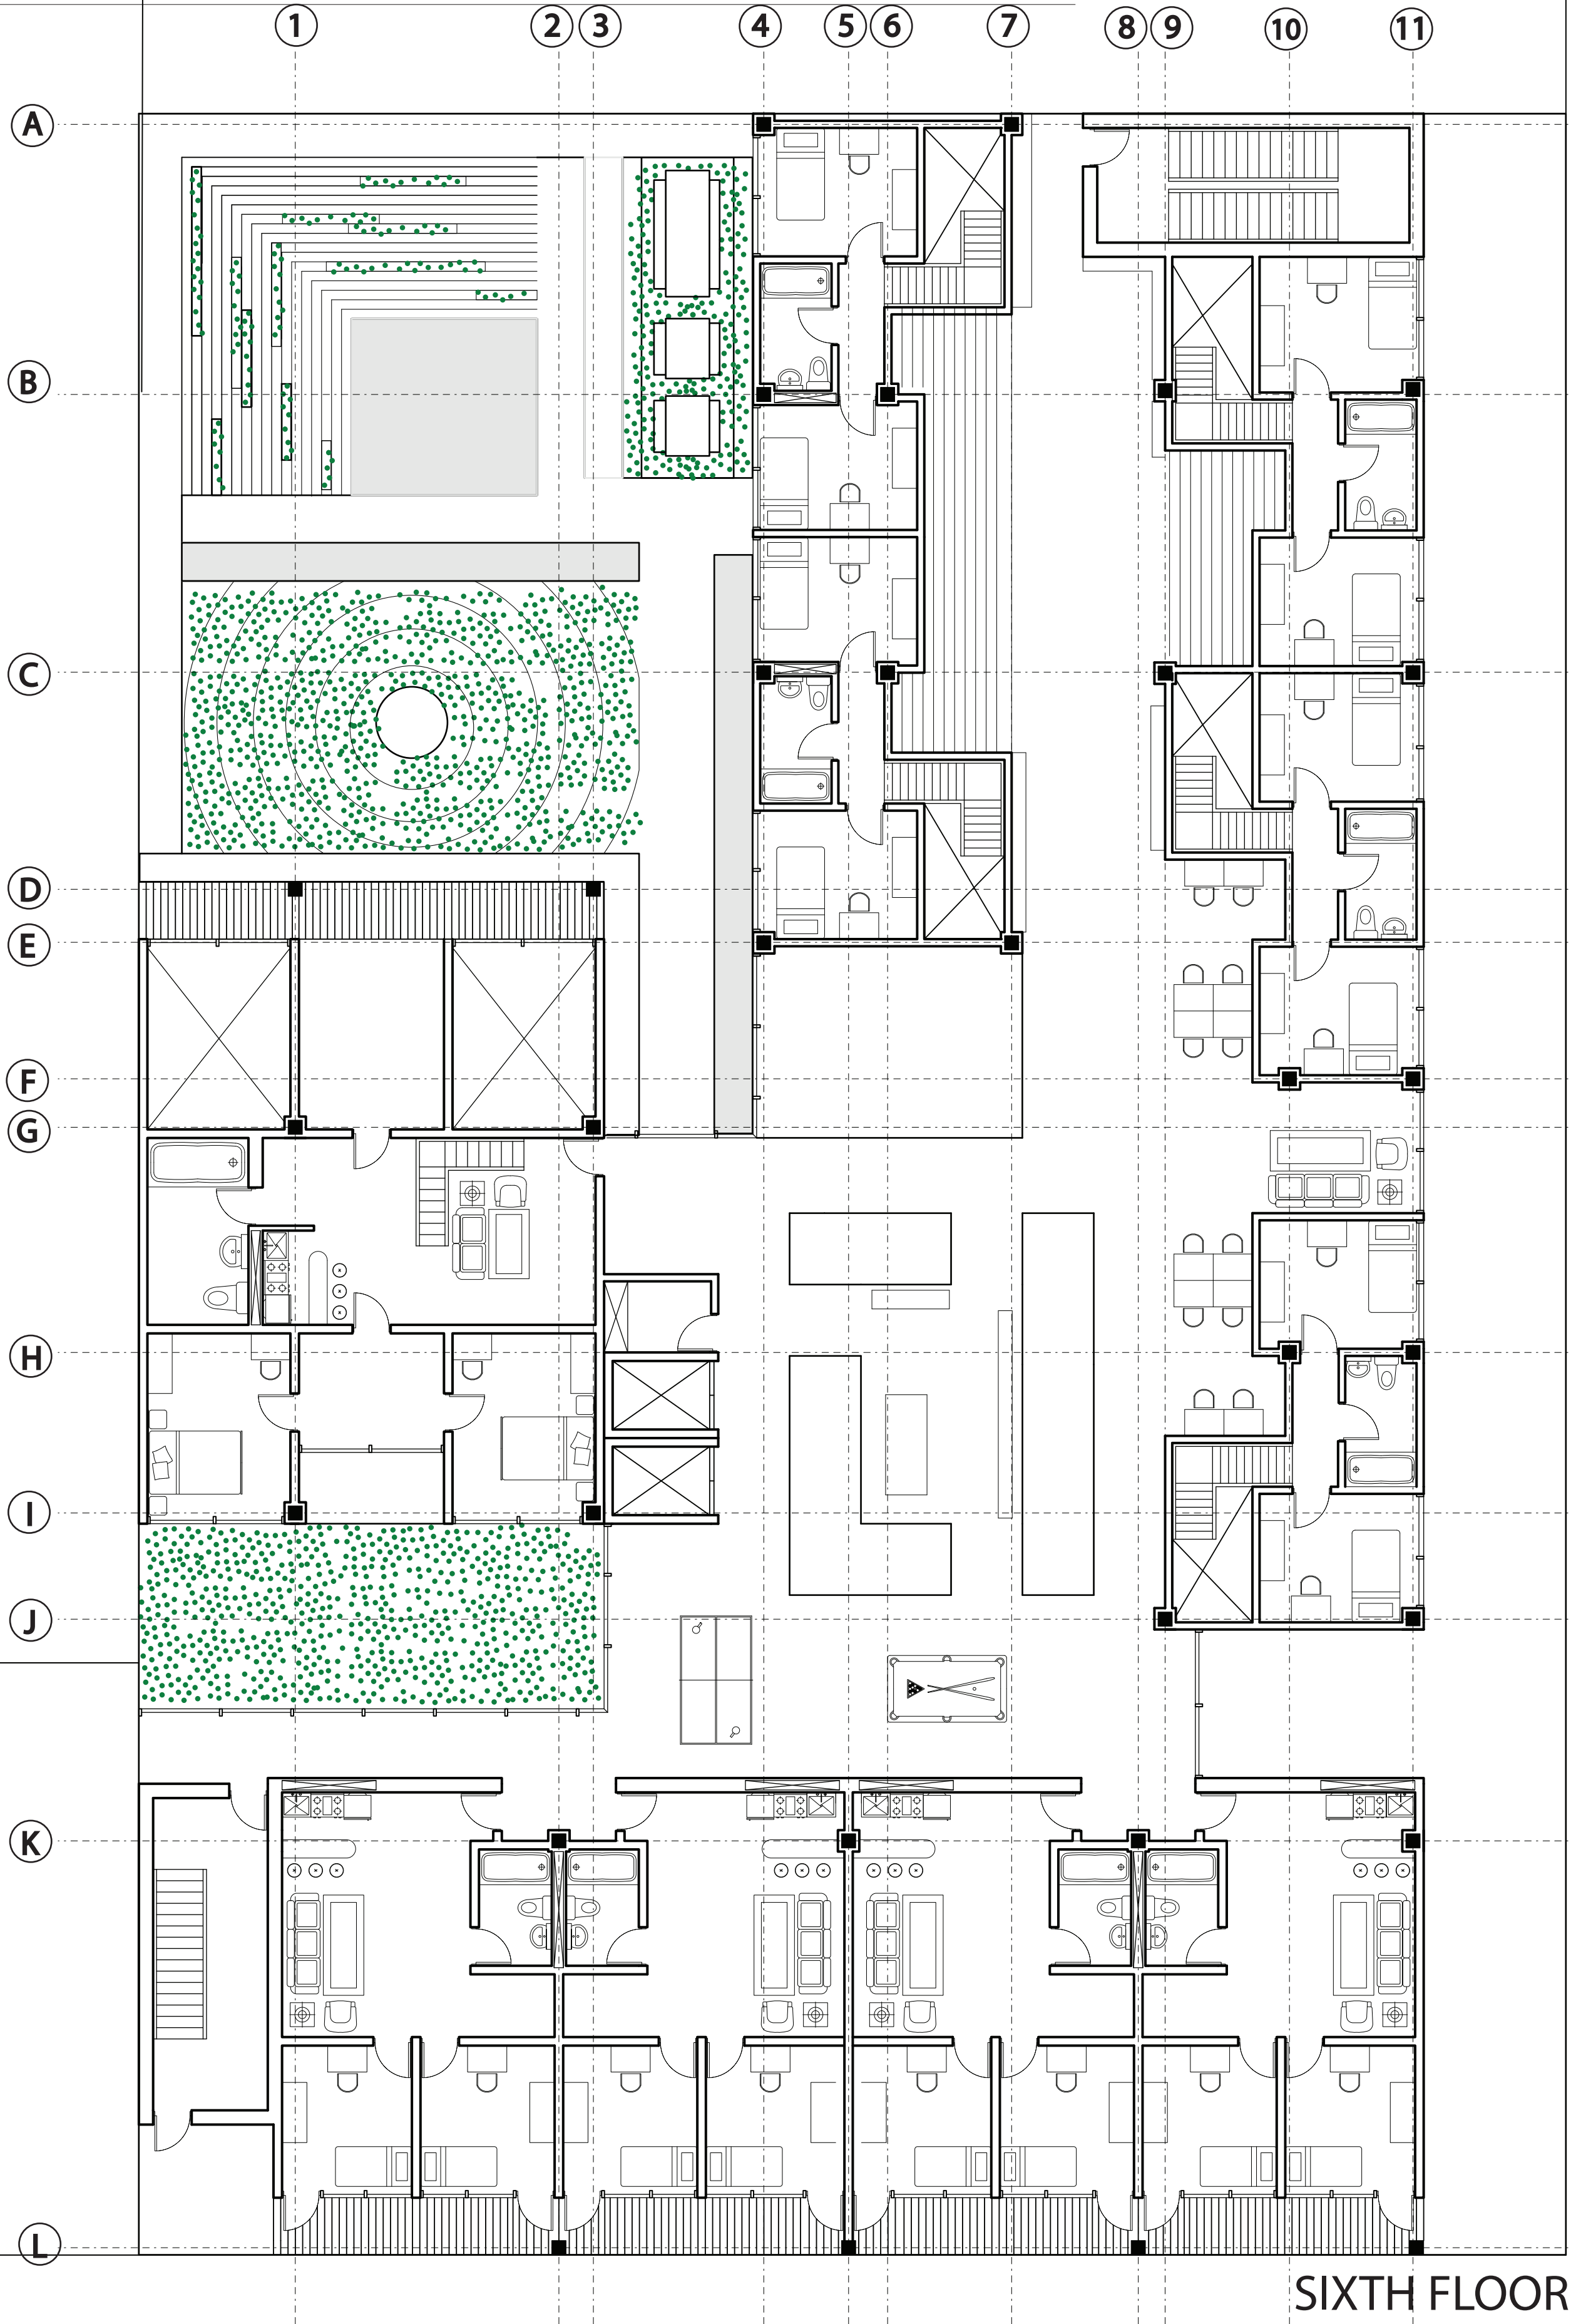

DORMITORY HOUSING
CORNER OF GRAND AVE. AND MYRTLE AVE.

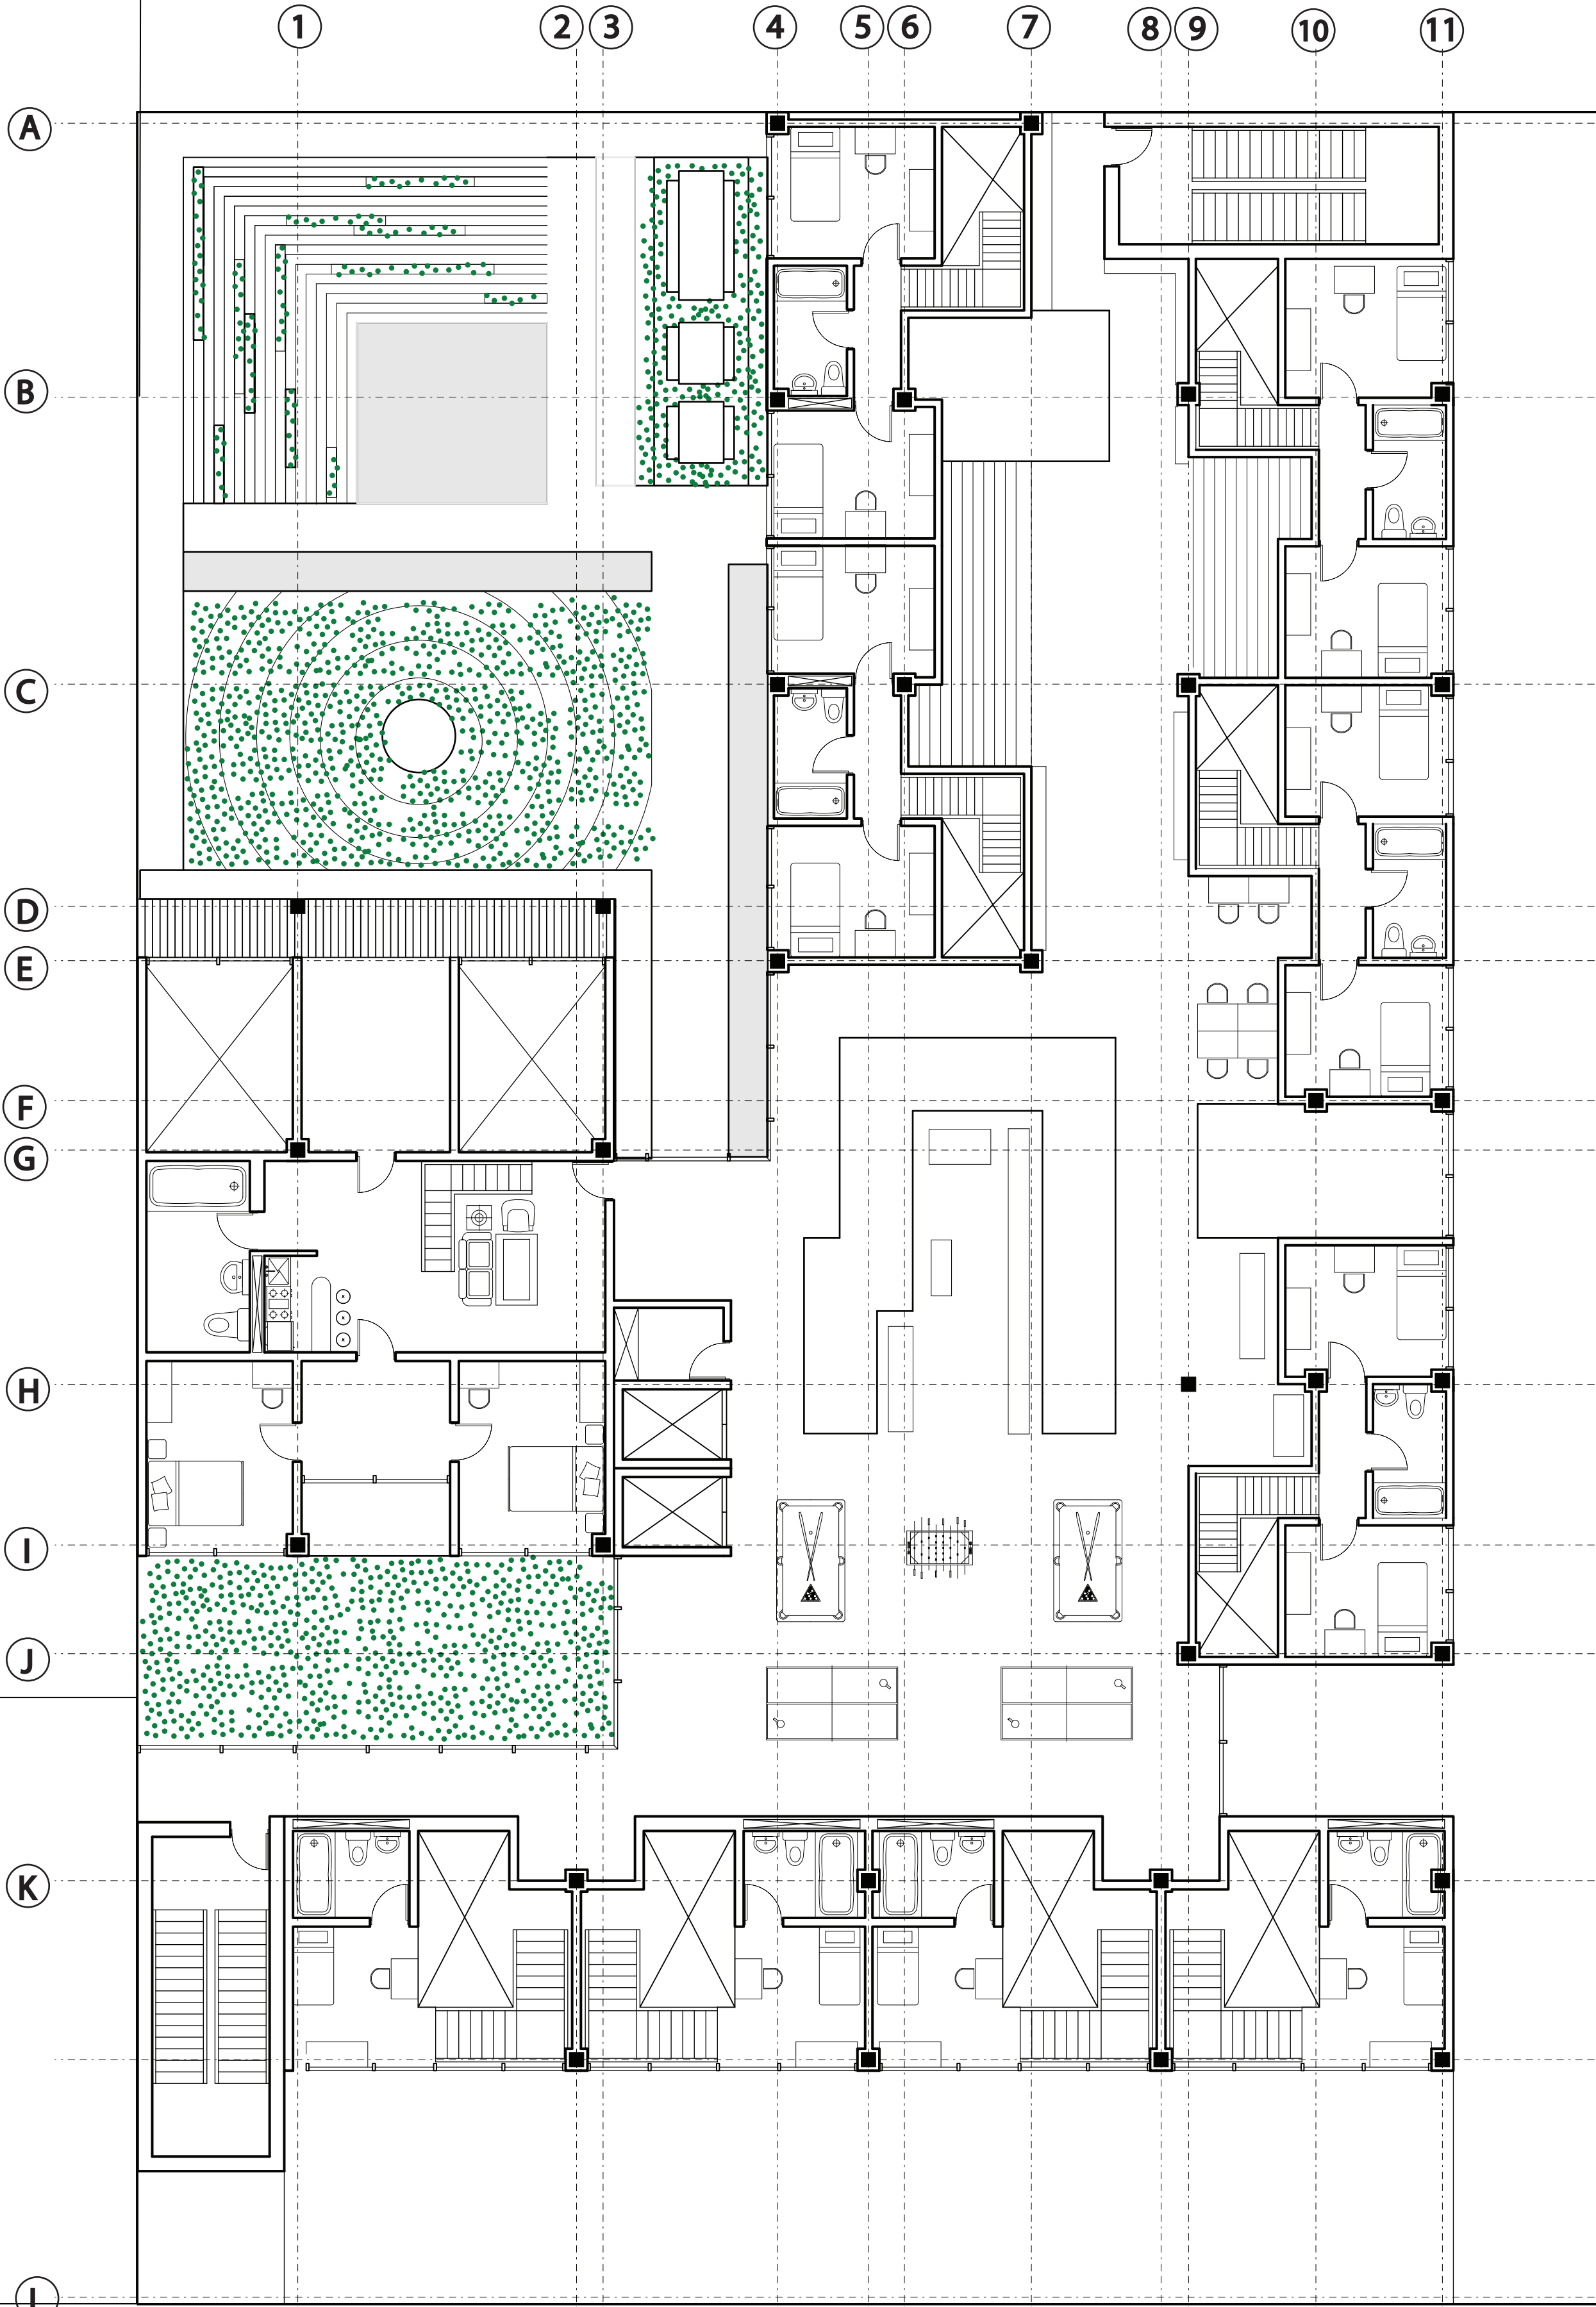

EIGHTH FLOOR

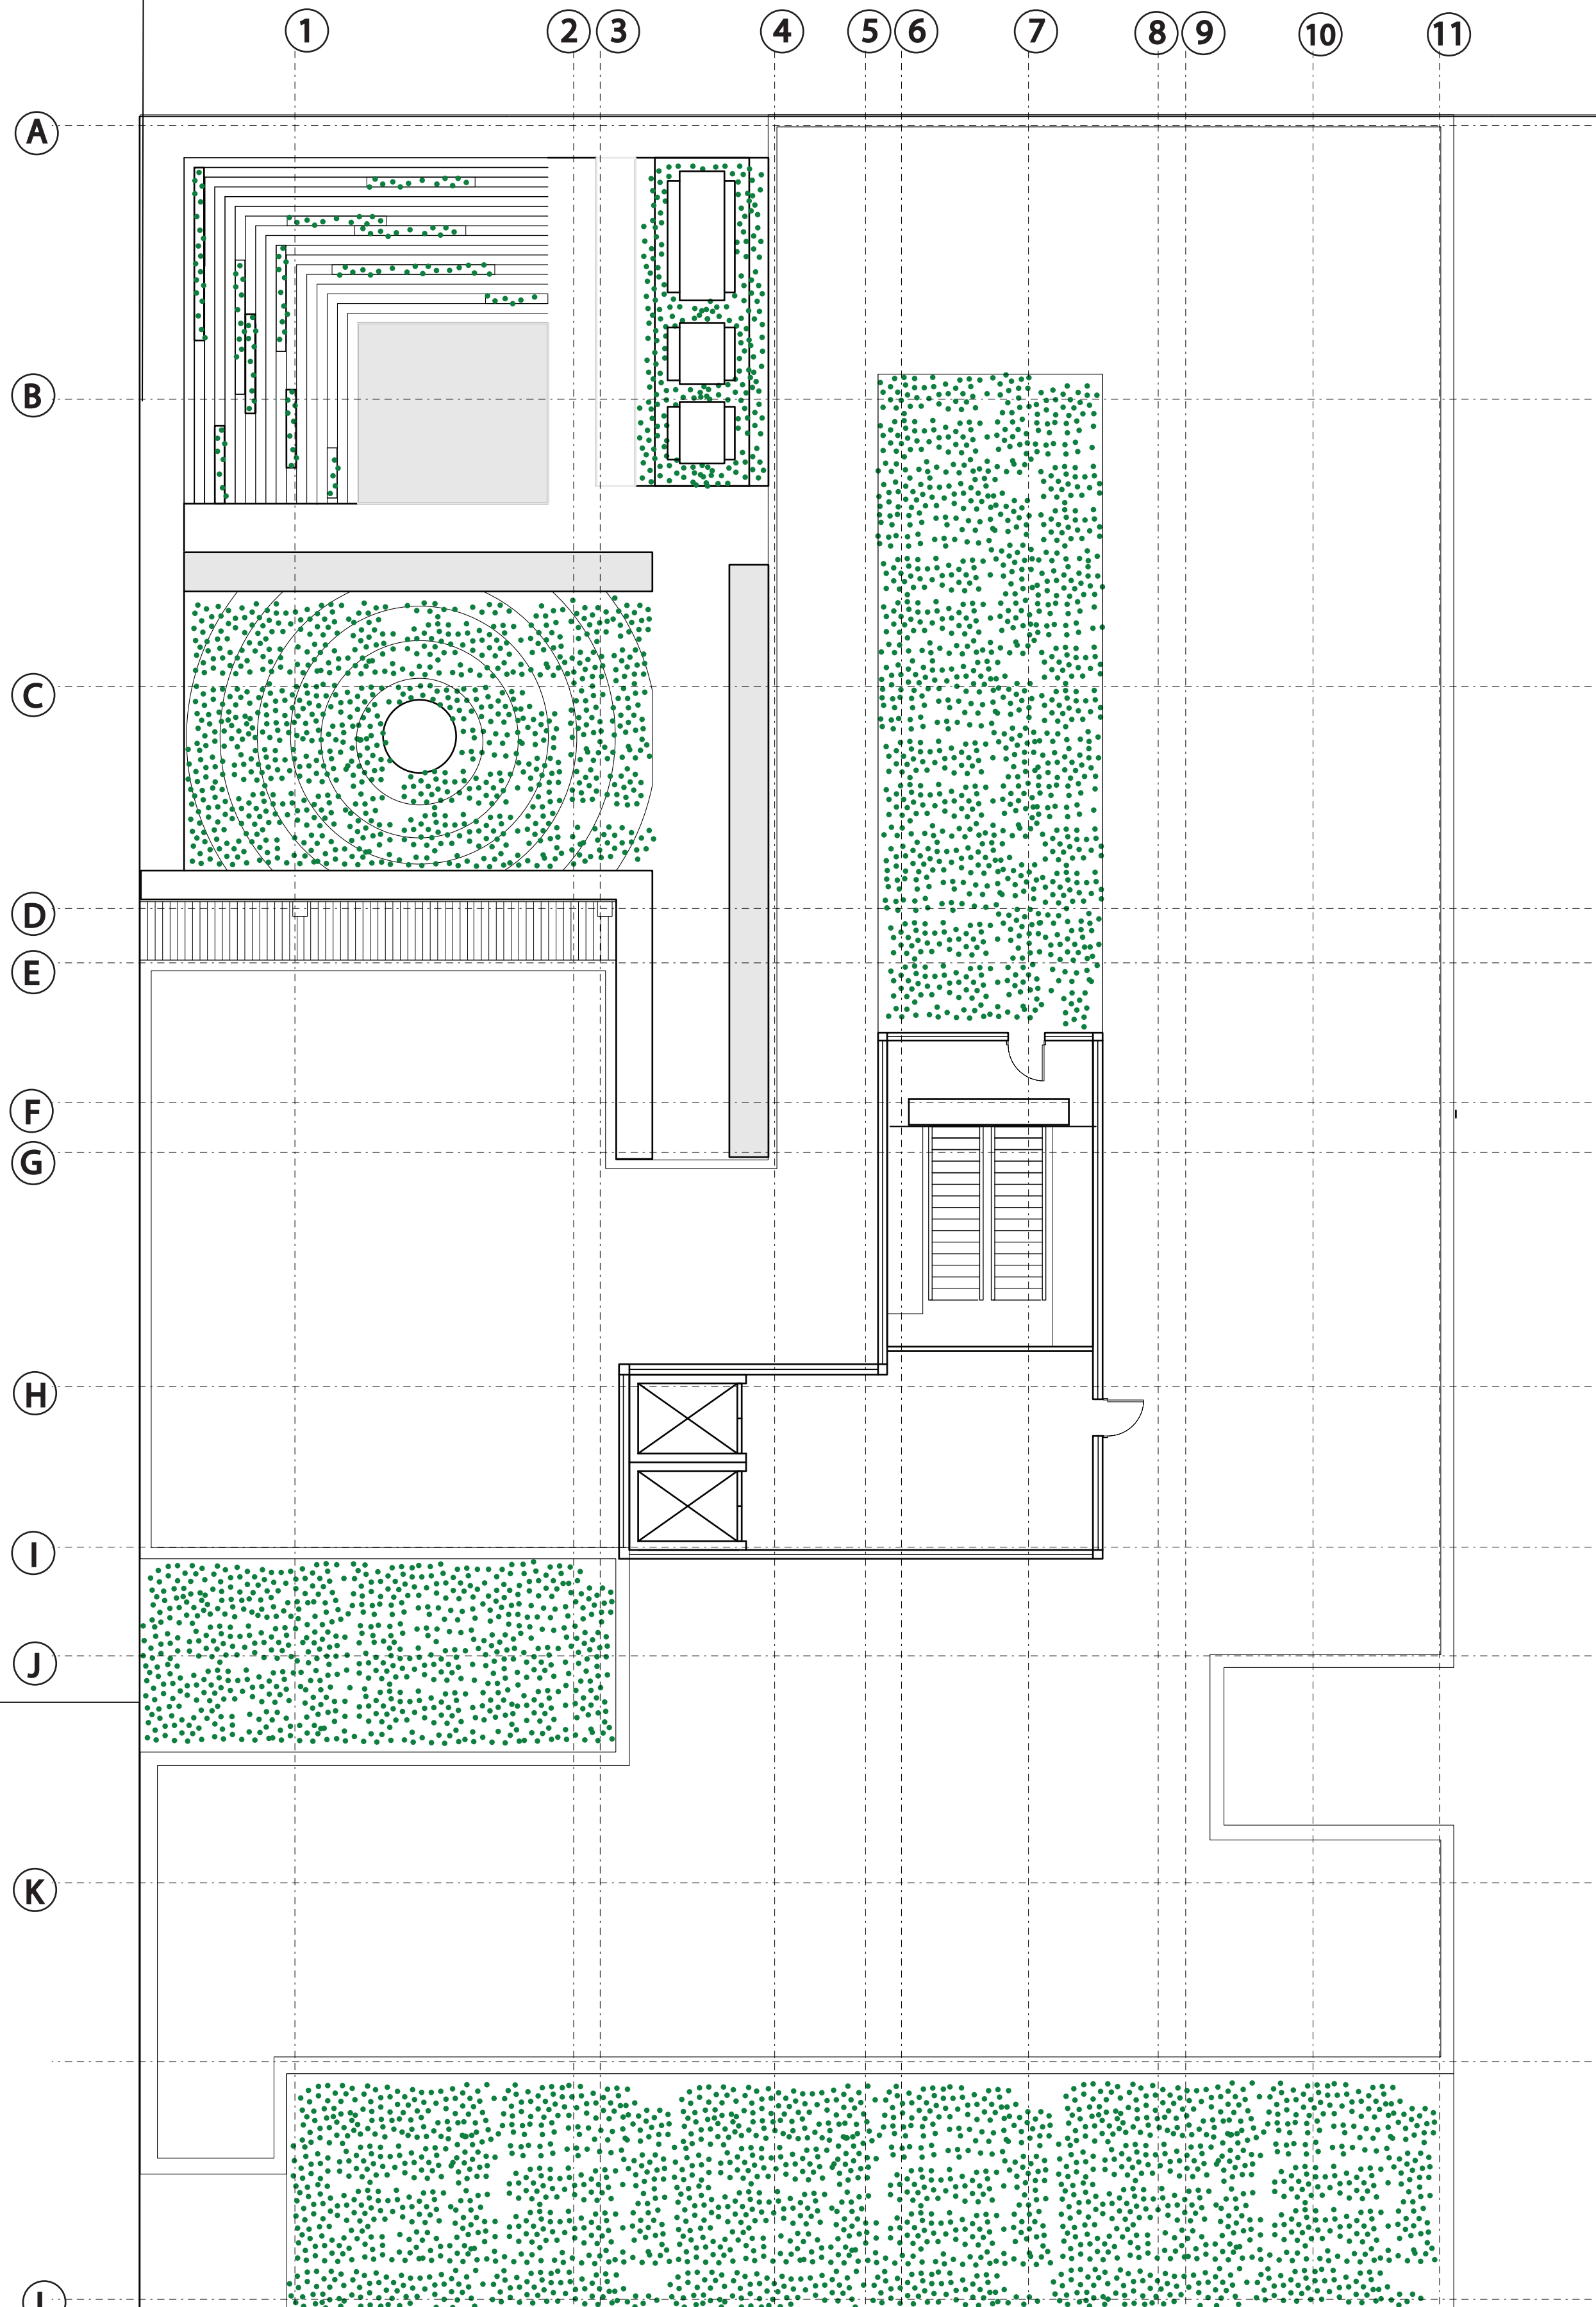

ROOF