THE EIGHTH HILL

SITE SECTION

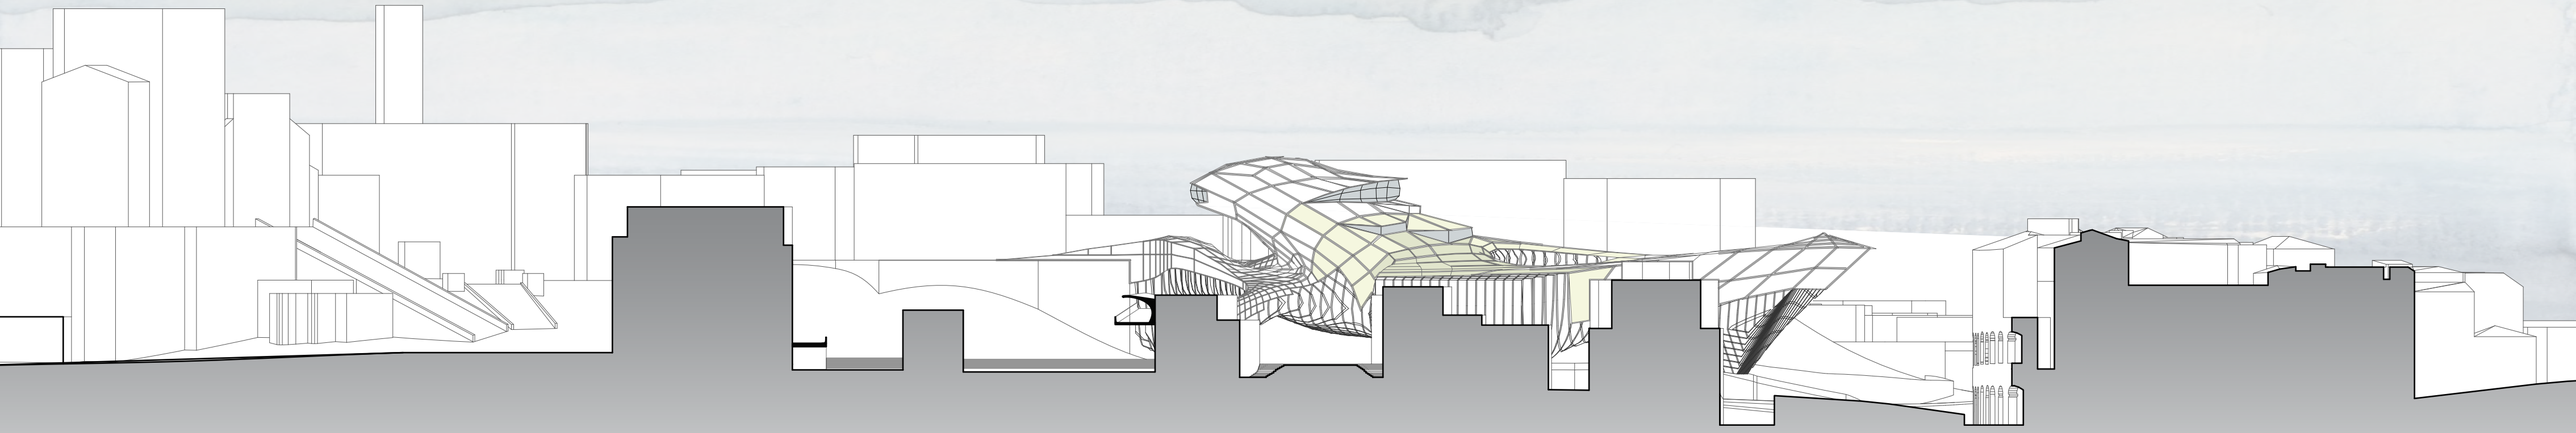

SCALE 1/64” = 1’

THE EIGHTH HILL

SECTION A

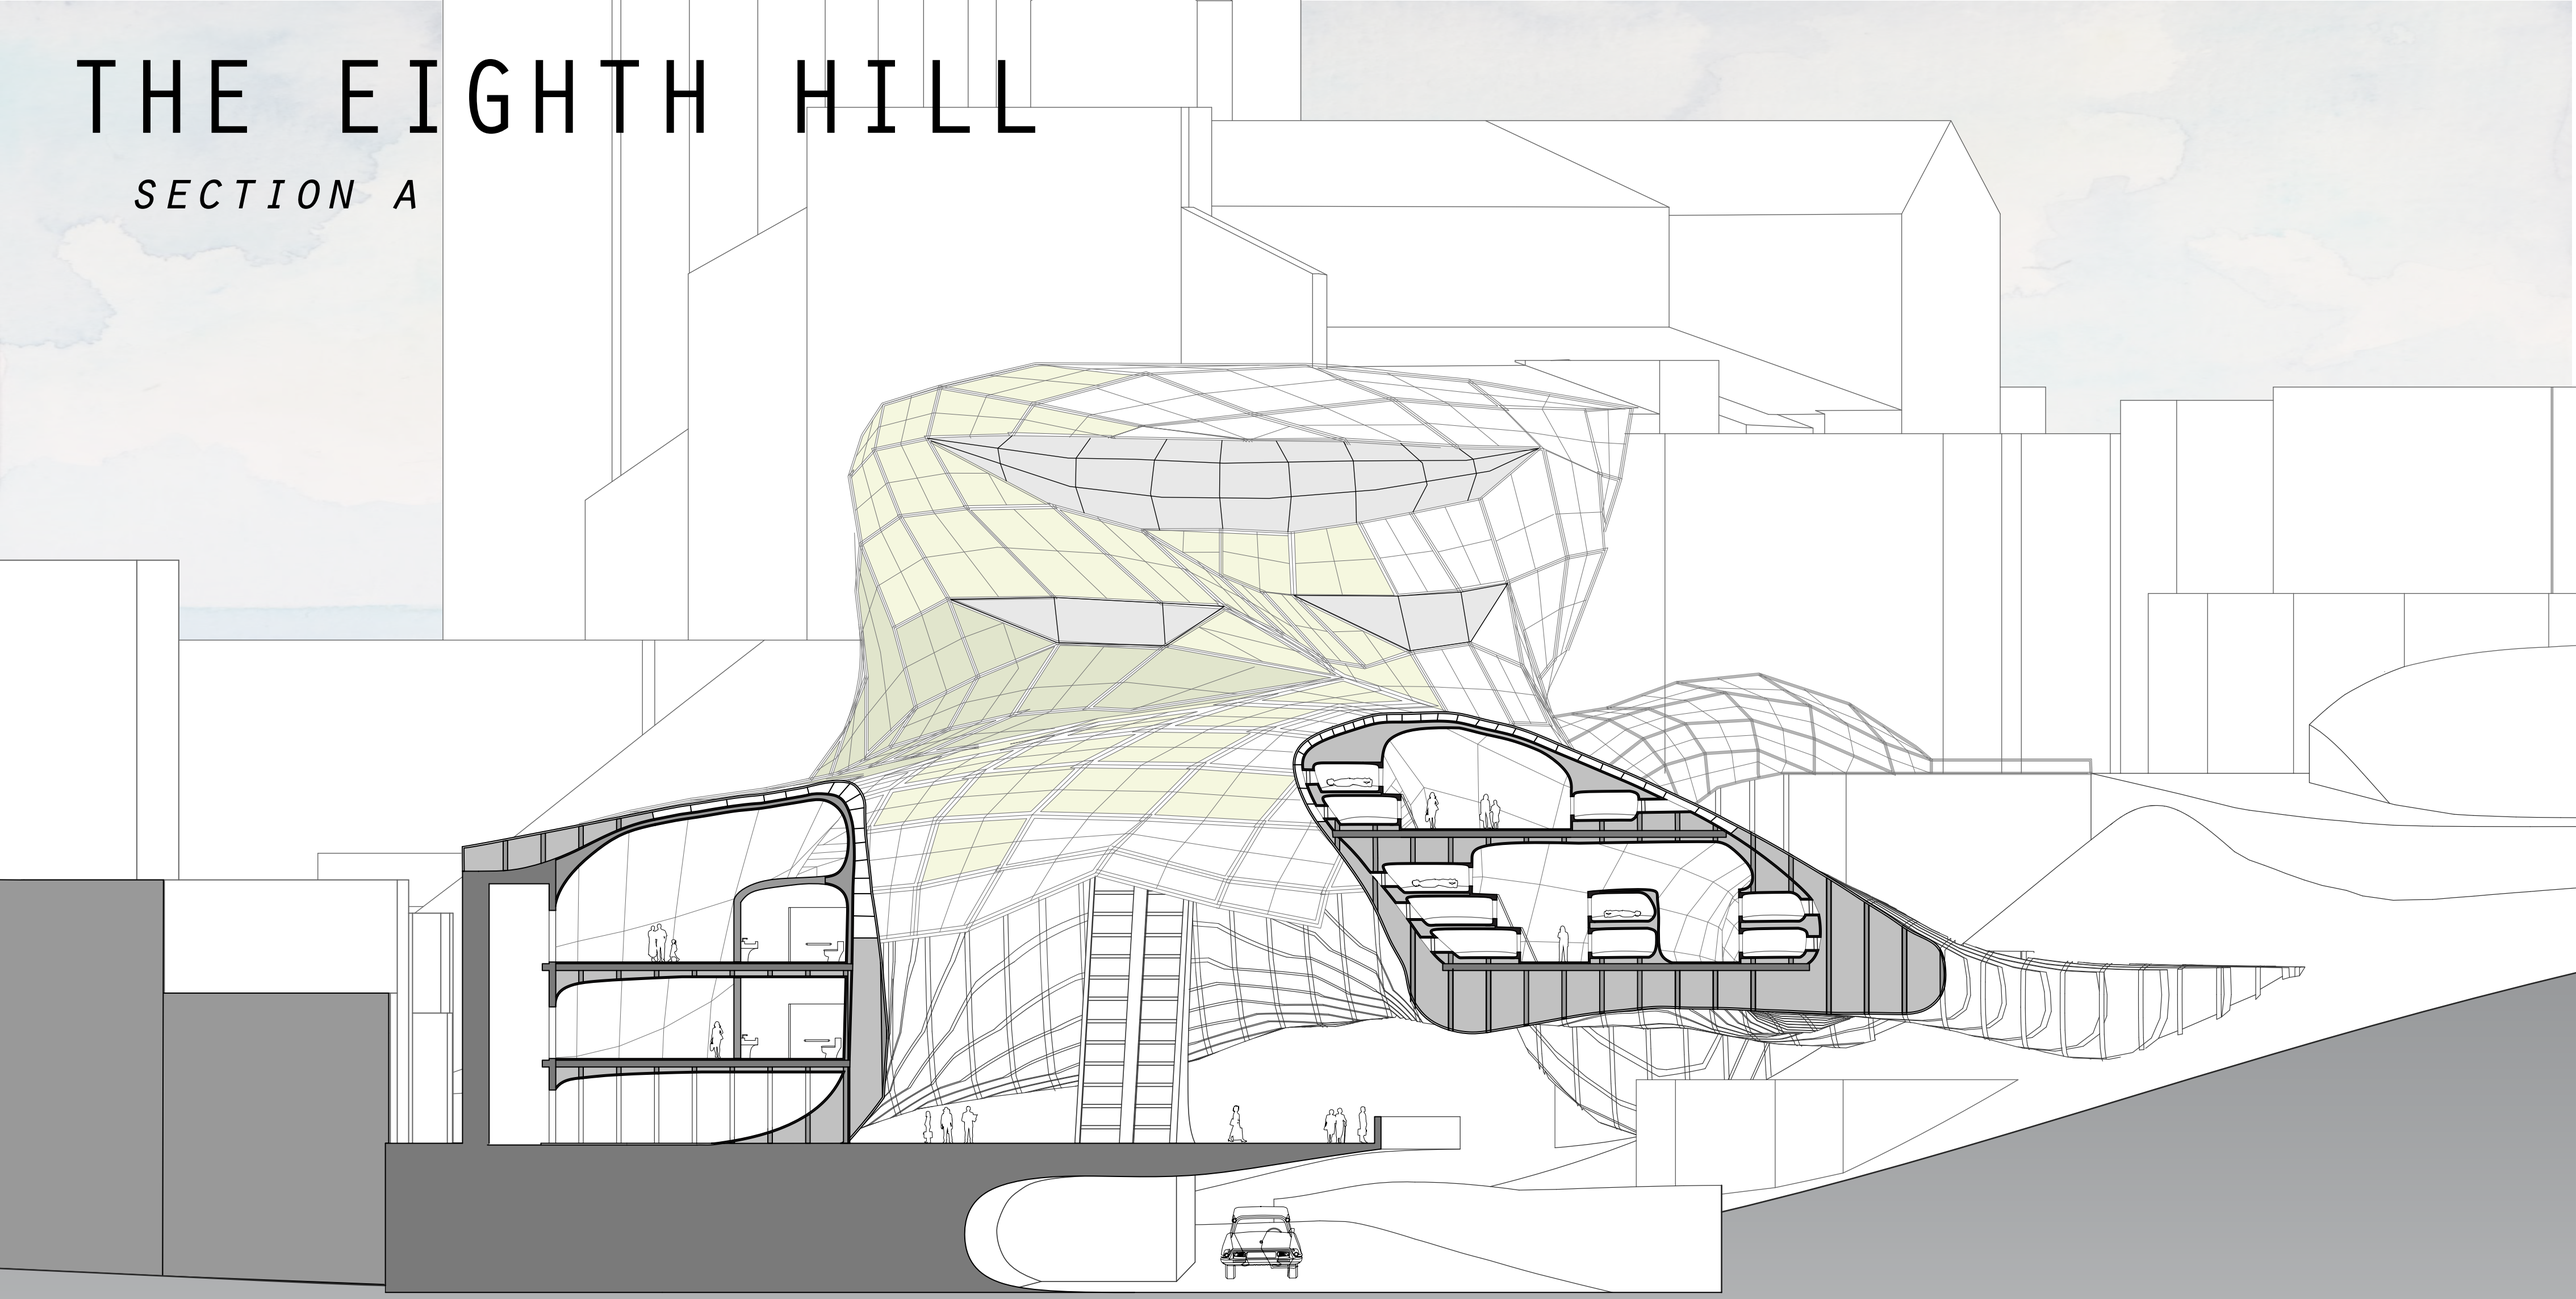

SCALE 1/16” = 1’

THE EIGHTH HILL

SITE PLAN

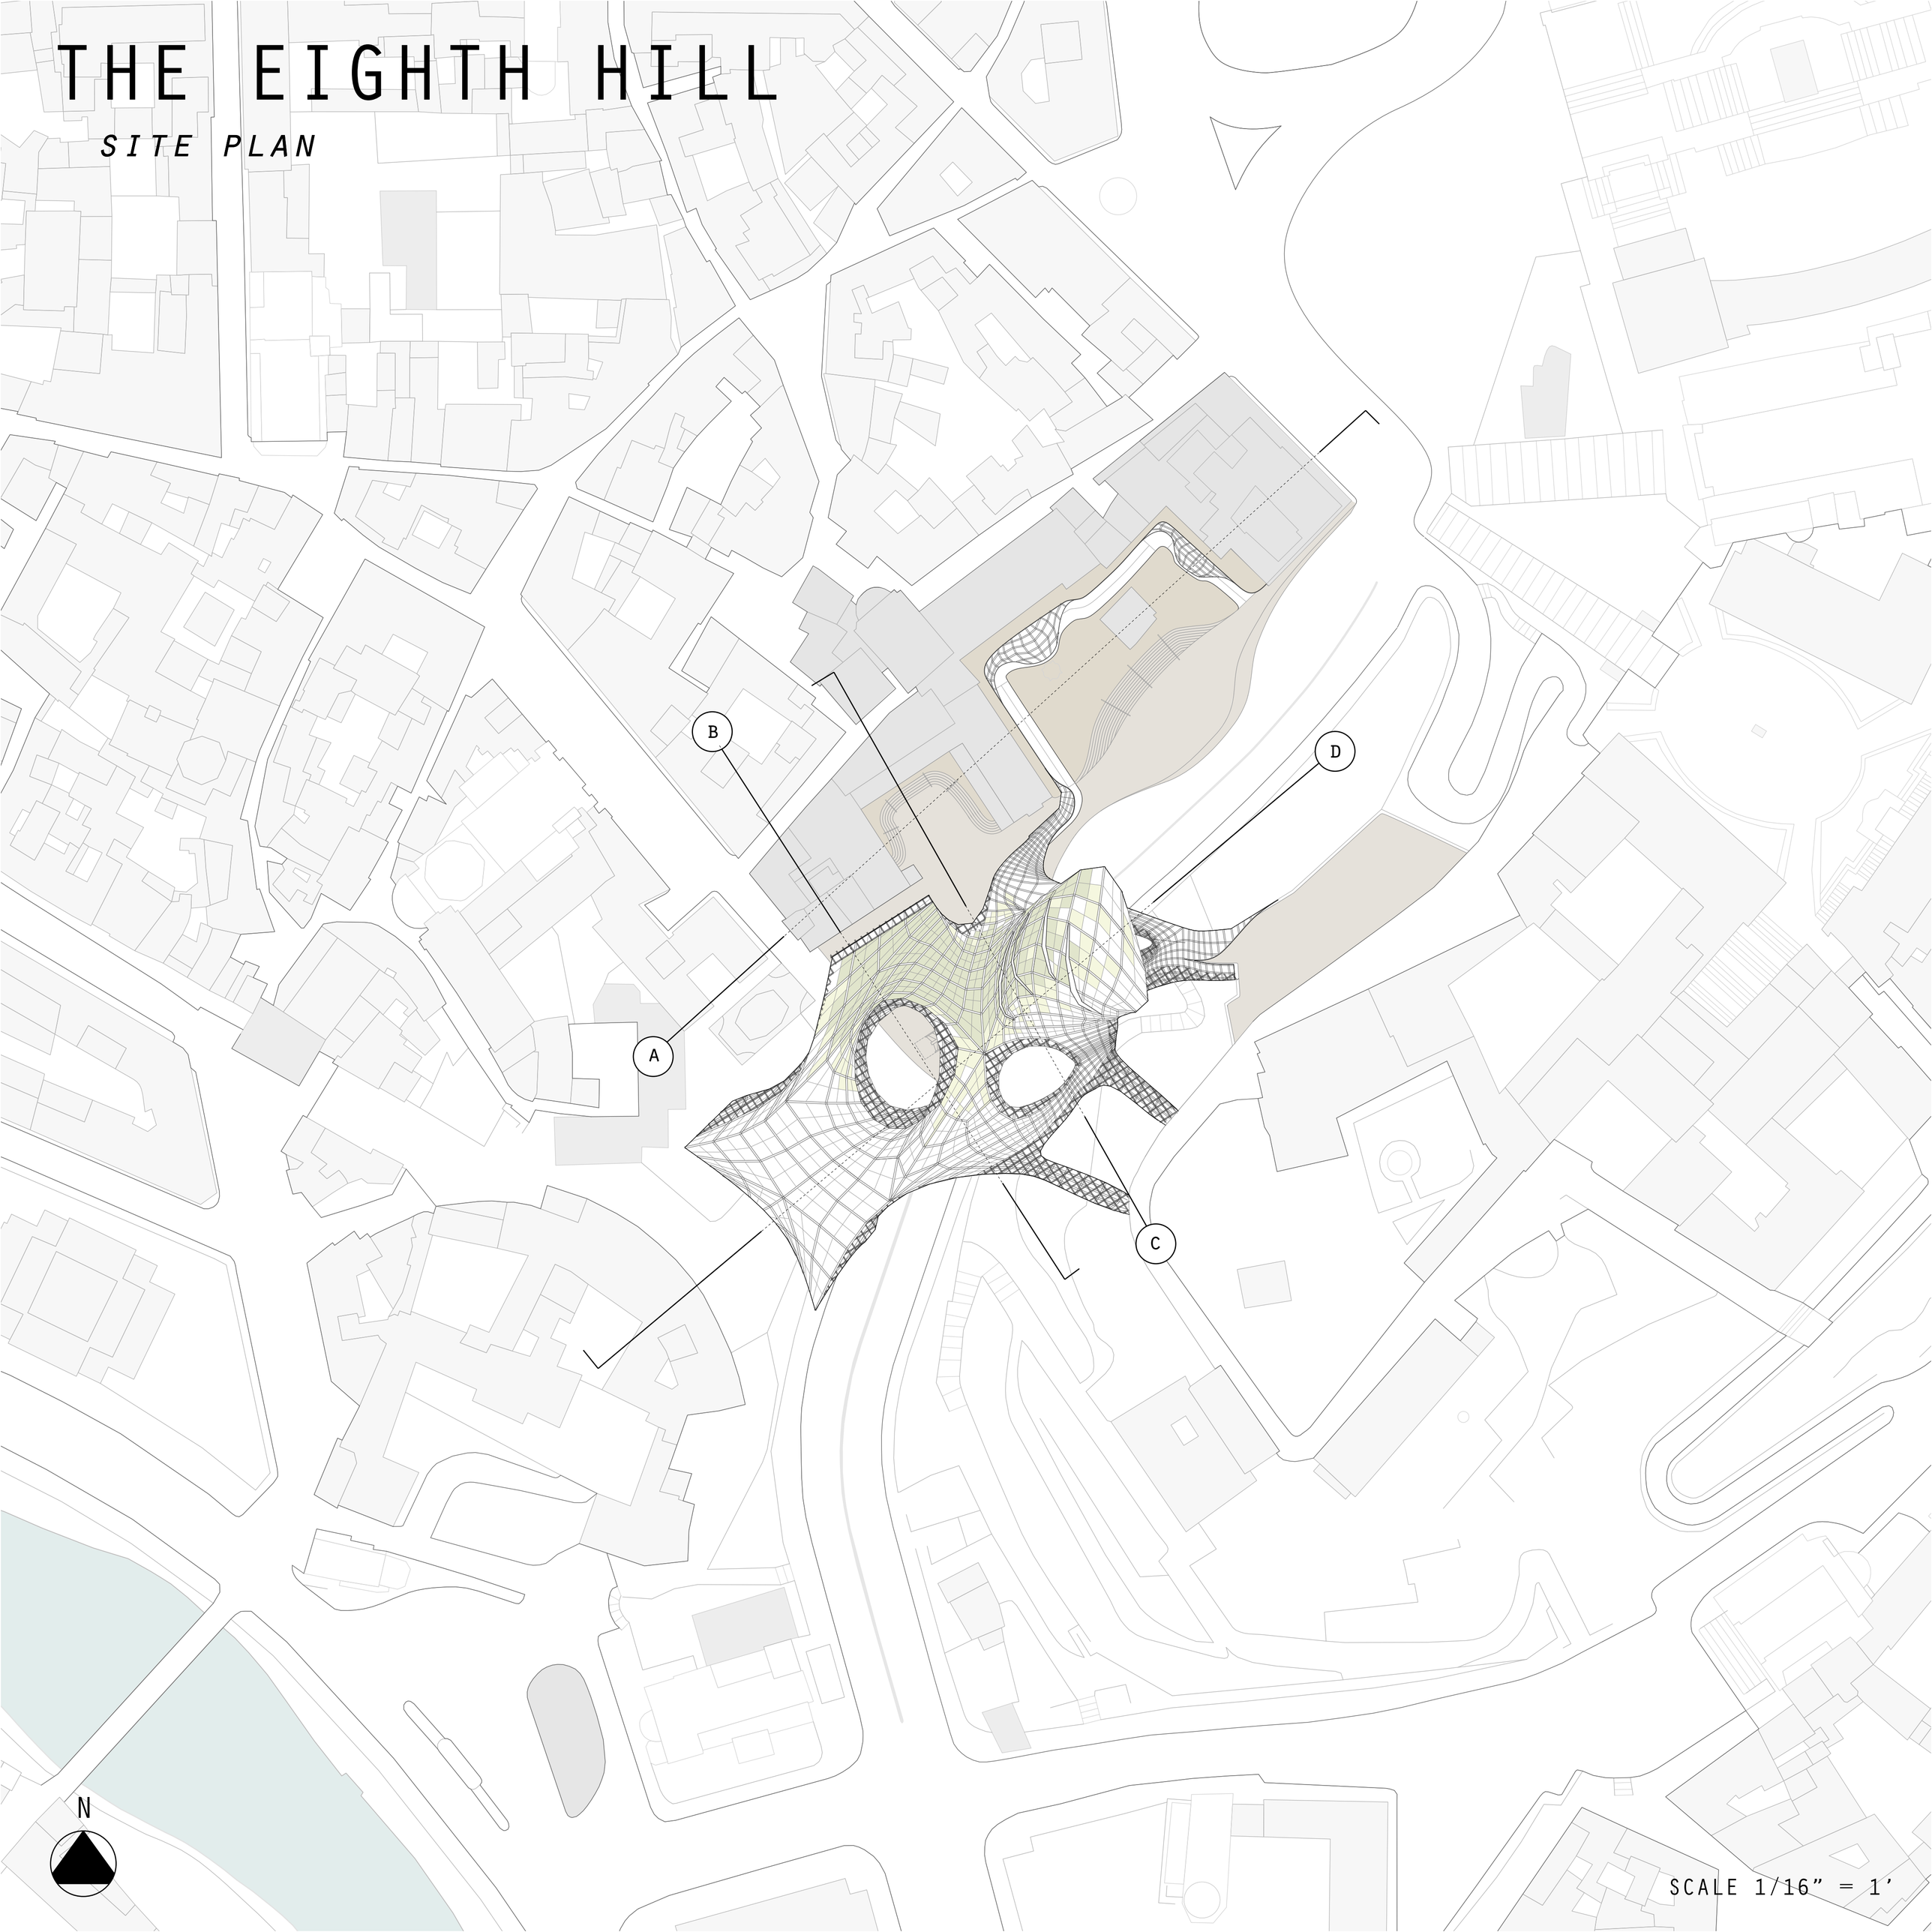

SCALE 1/16” = 1’

THE EIGHTH HILL

SECTION B

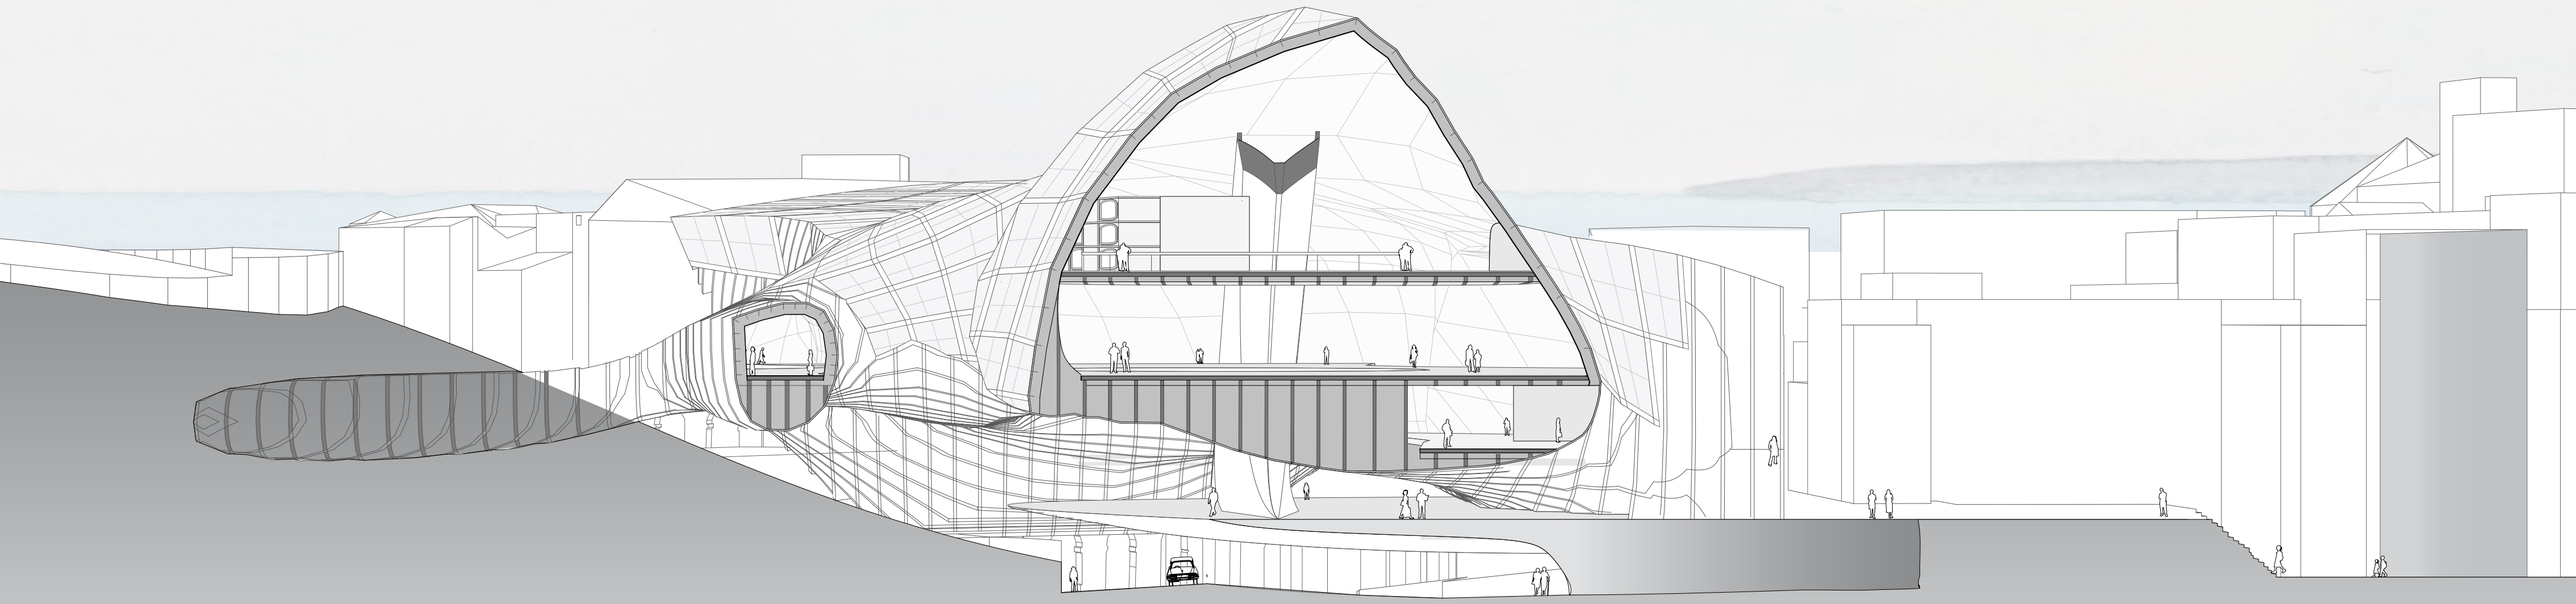

SCALE 1/16” = 1’

THE EIGHTH HILL

PLAN 3

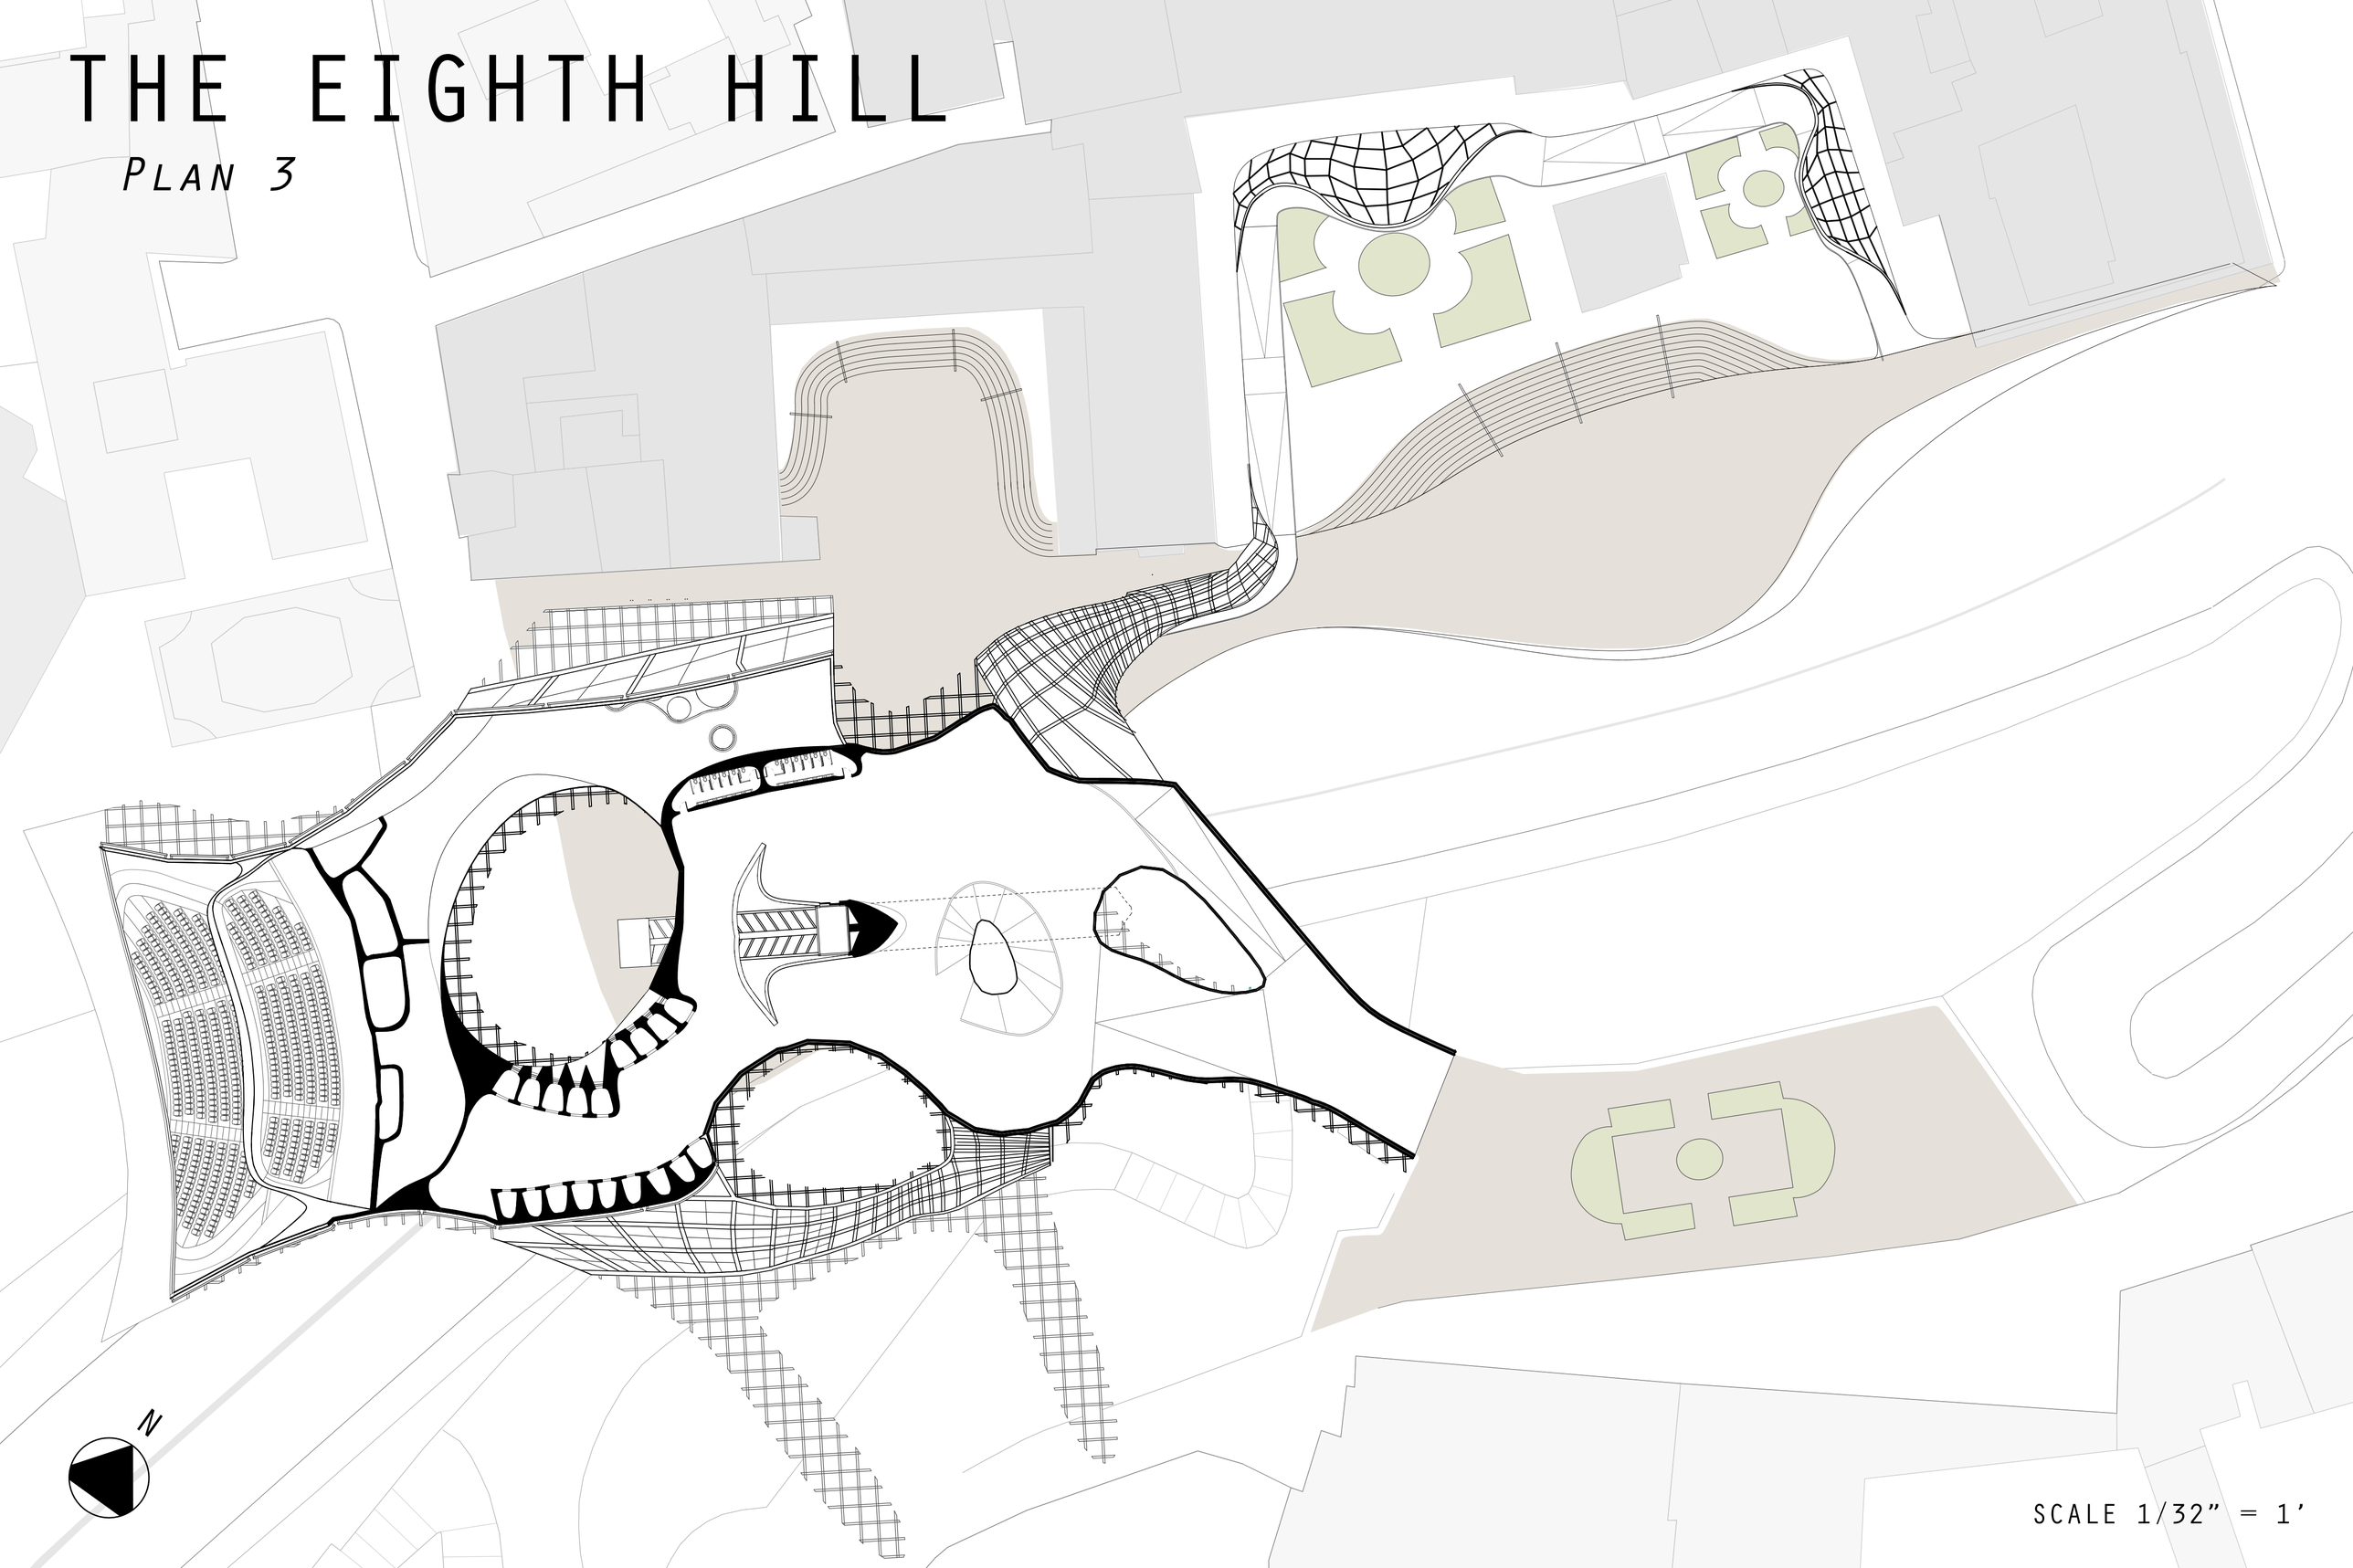

SCALE 1/32” = 1’

THE EIGHTH HILL

PLAN 2

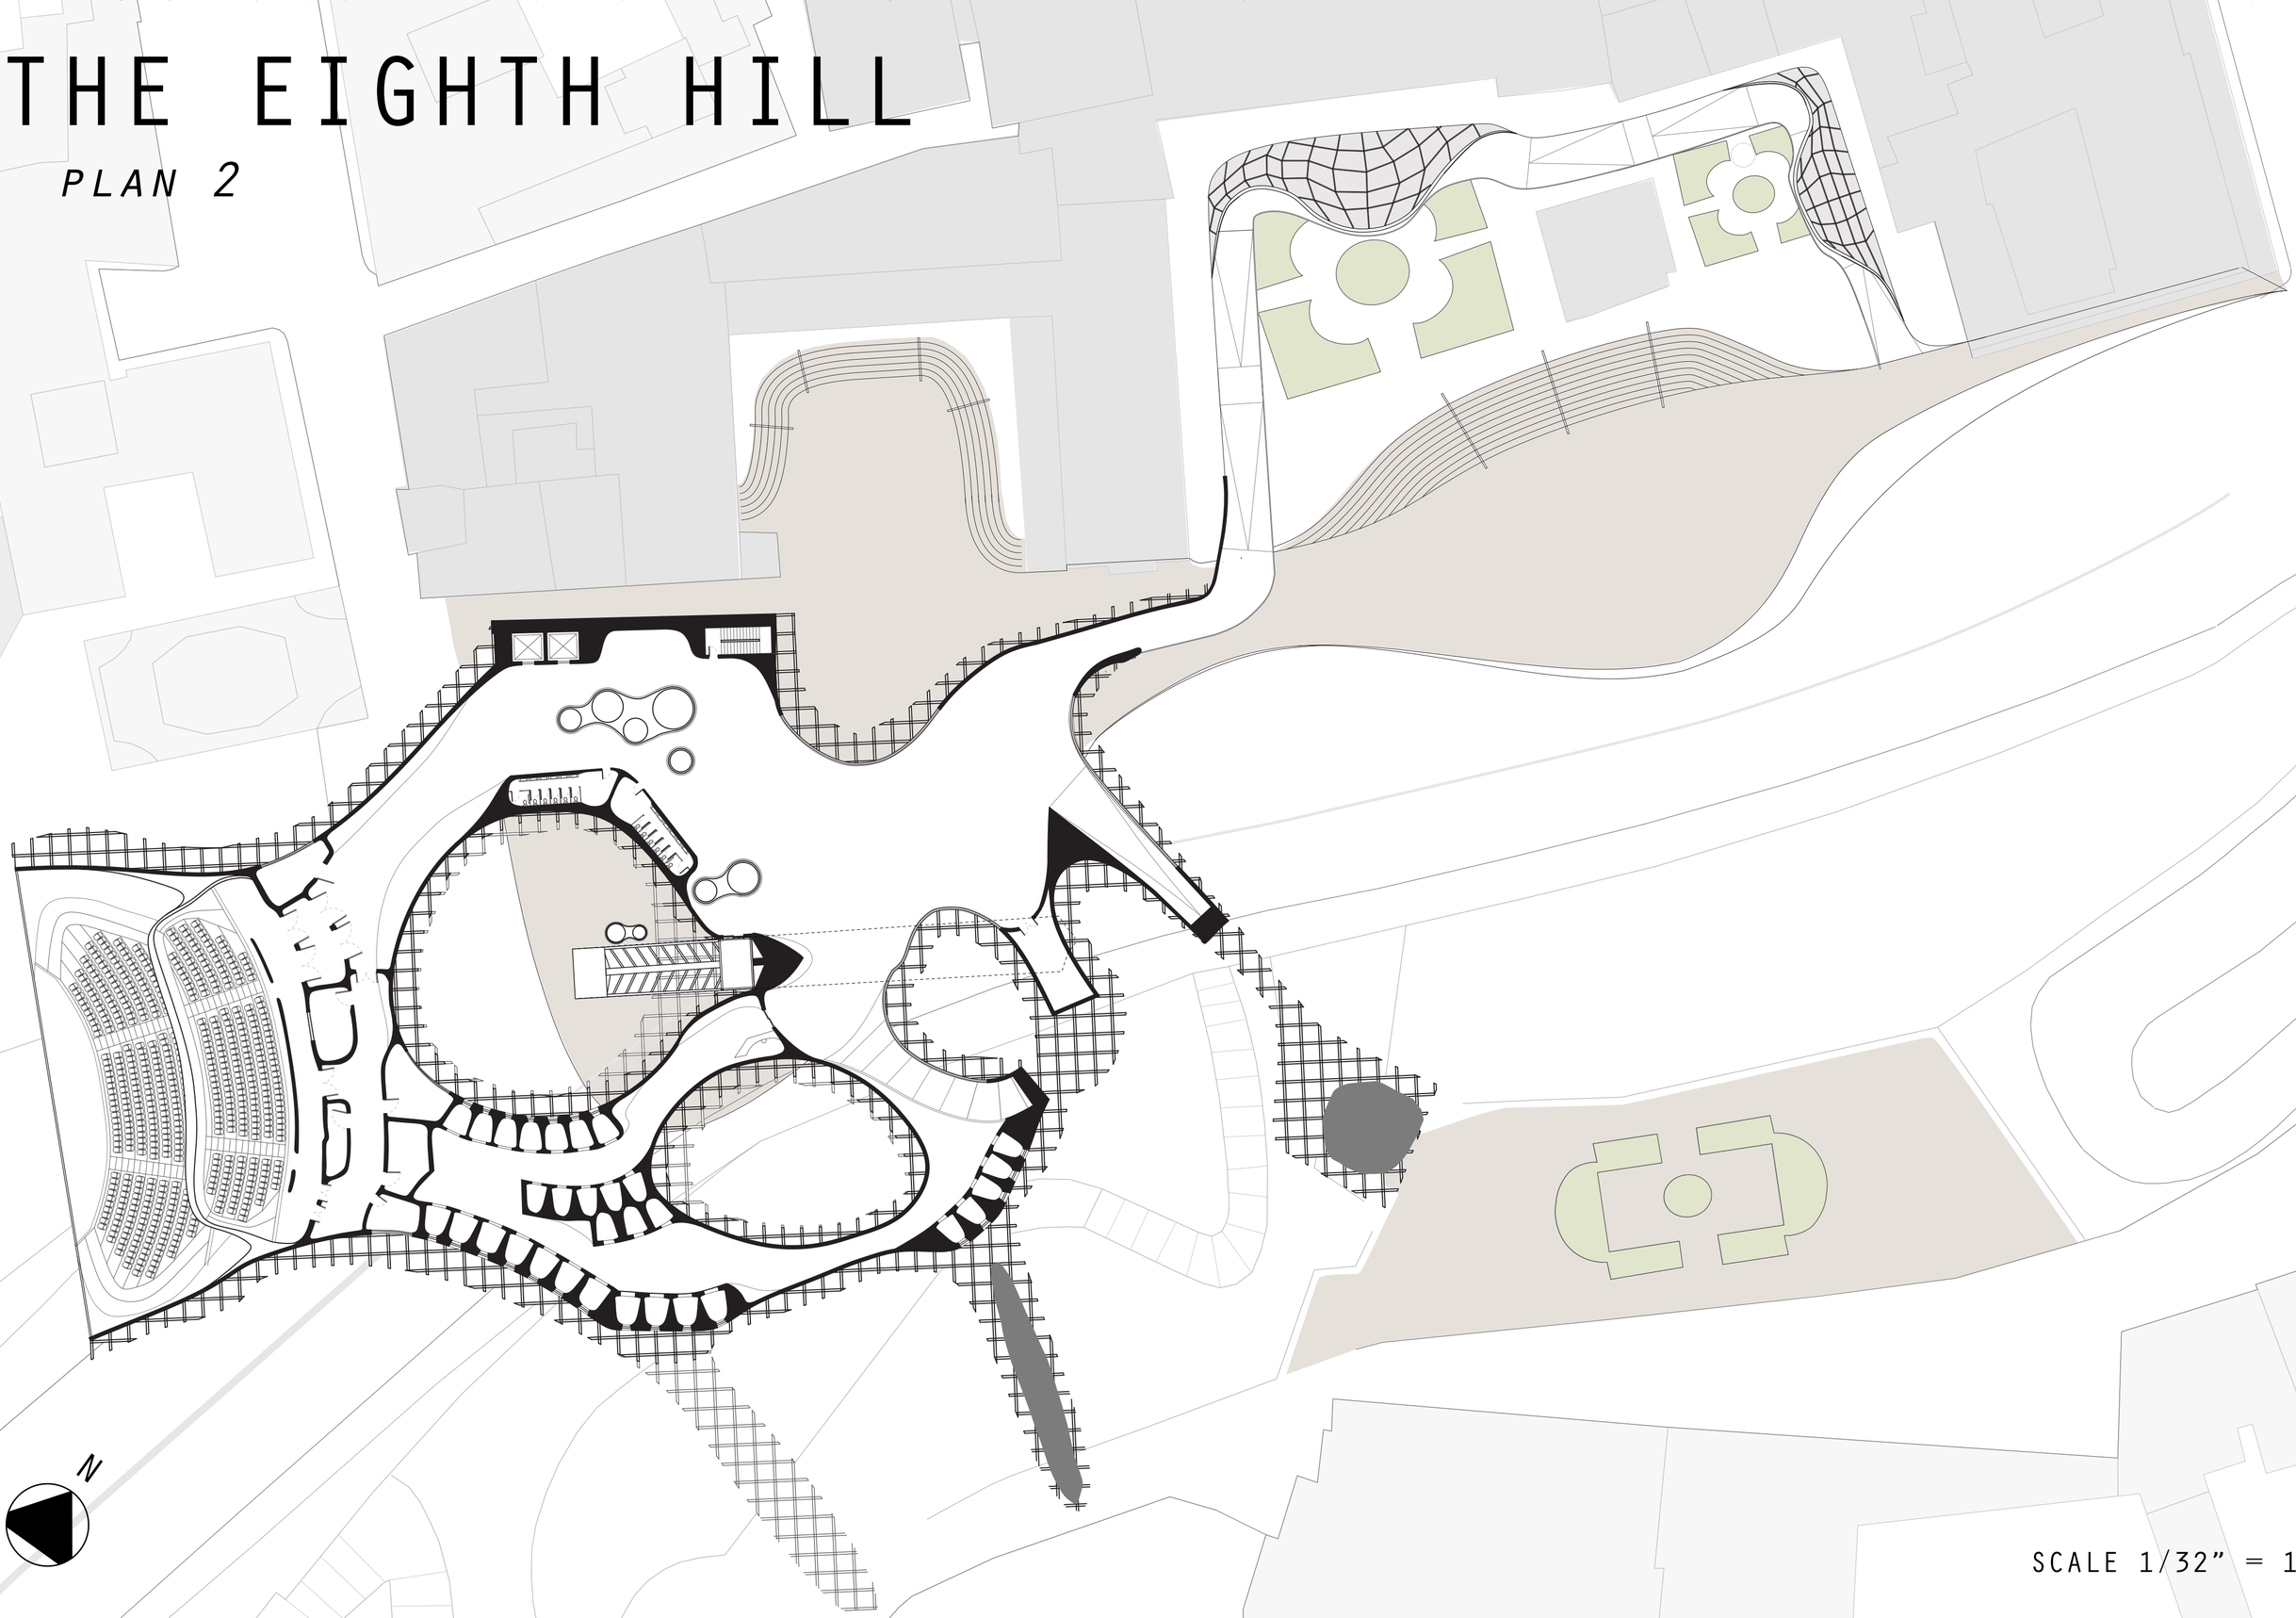

SCALE 1/32” = 1’

THE EIGHTH HILL

PLAN 1

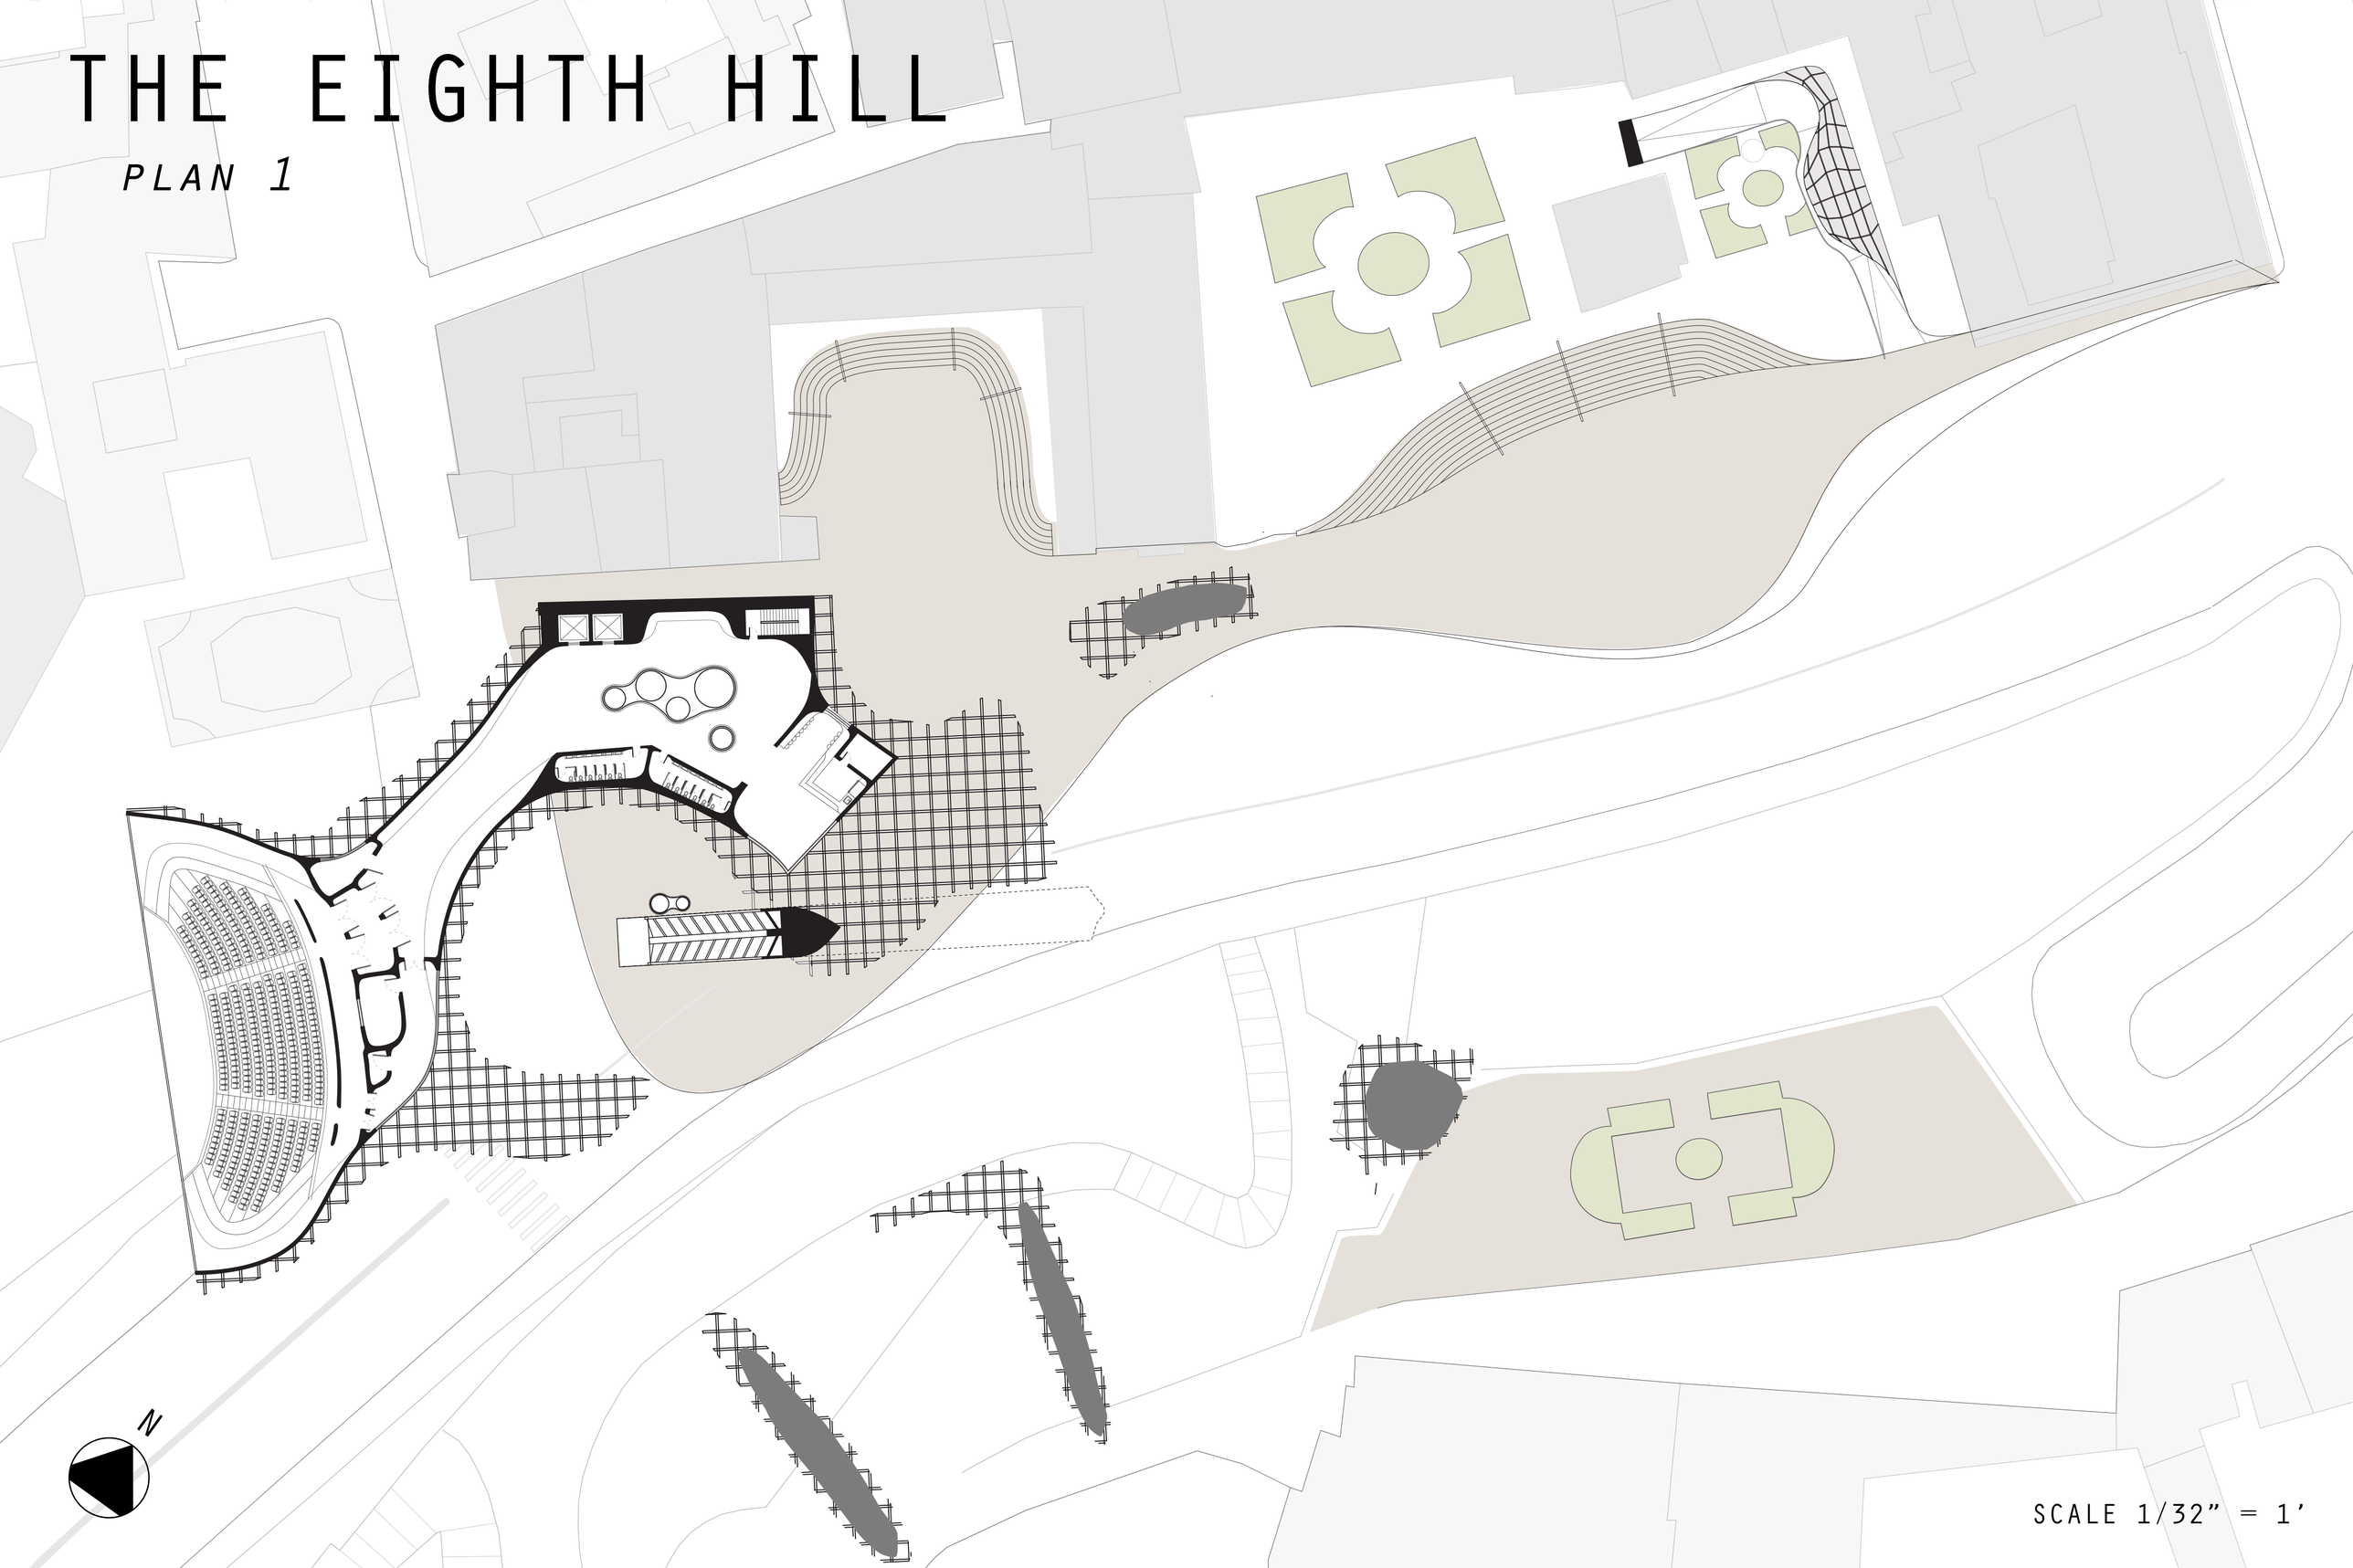

SCALE 1/32” = 1’

THE EIGHTH HILL



THE EIGHTH HILL

Elevation

SCALE 1/16” = 1’

THE EIGHTH HILL

SECTION D

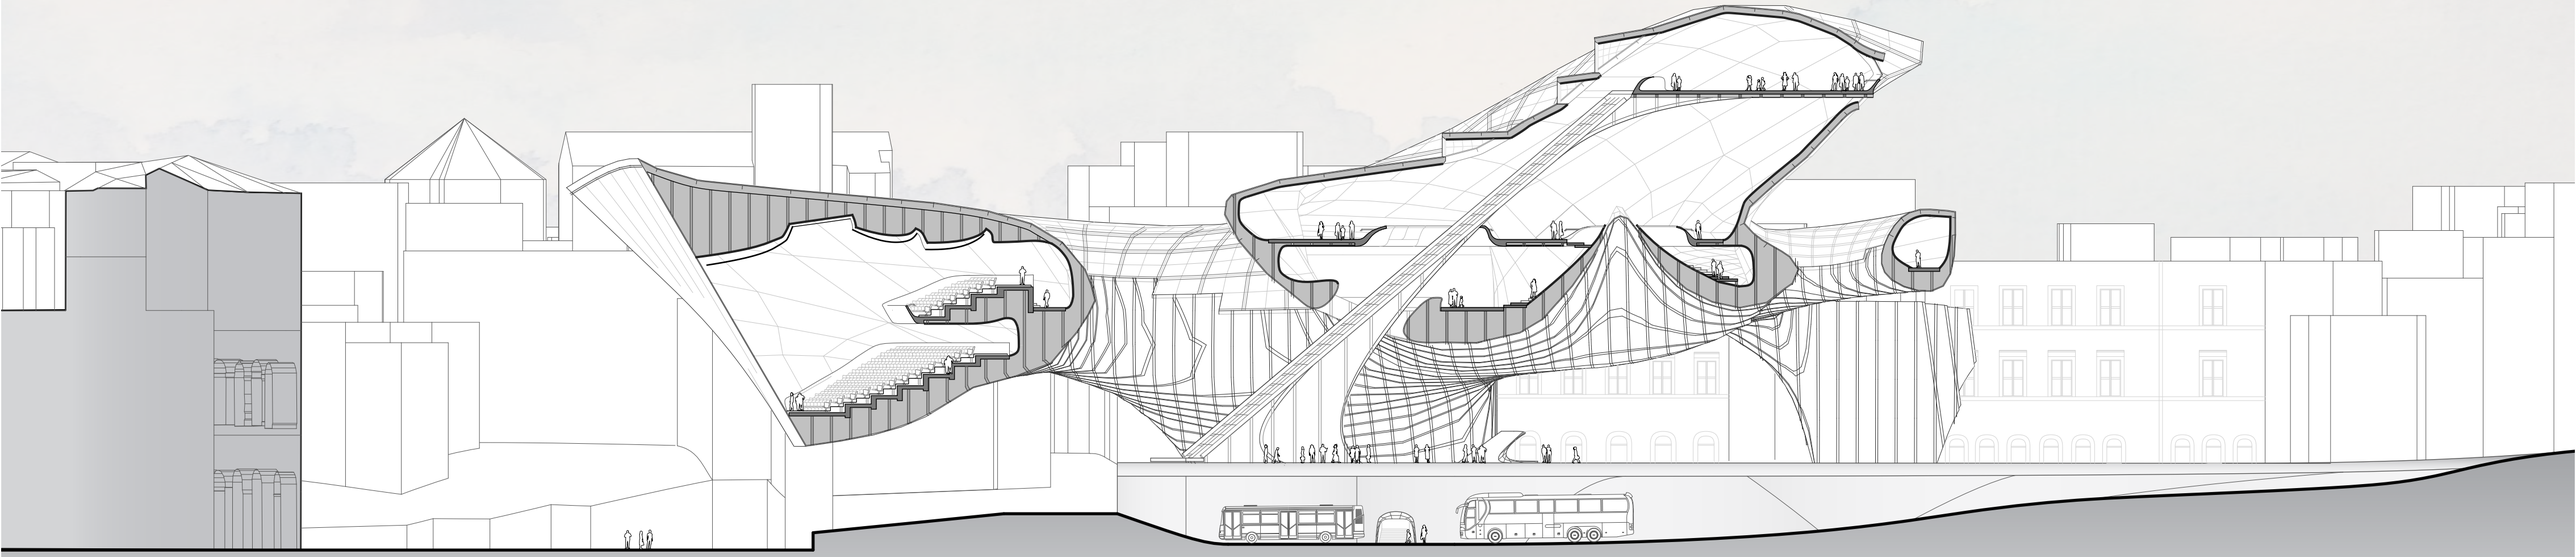

SCALE 1/16” = 1’

THE EIGHTH HILL

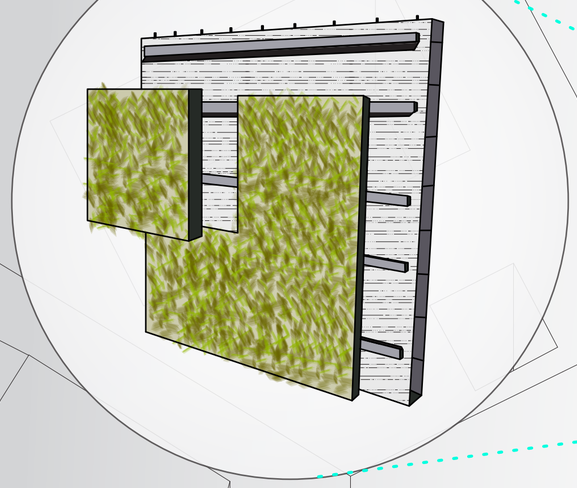

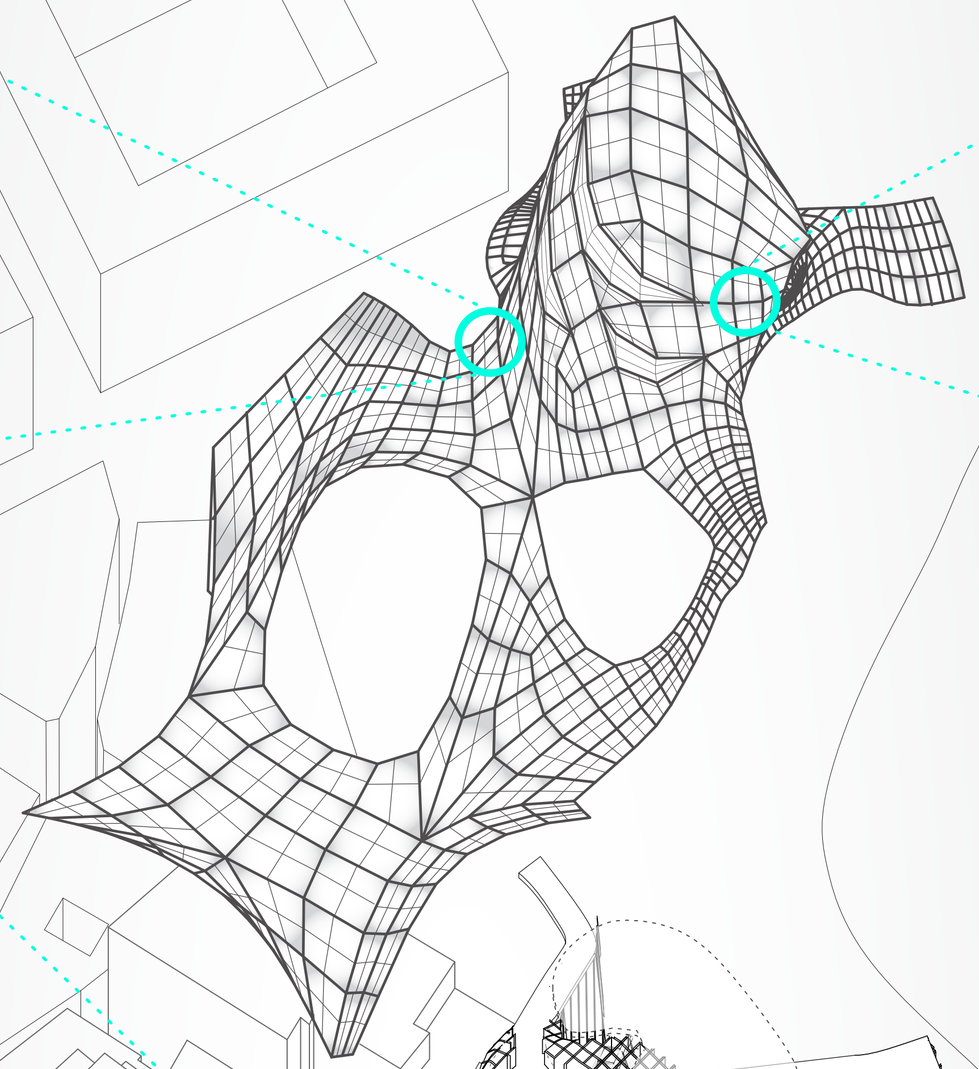

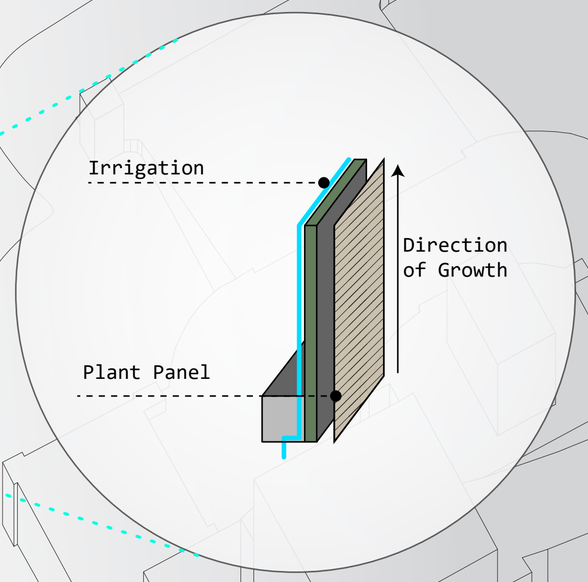

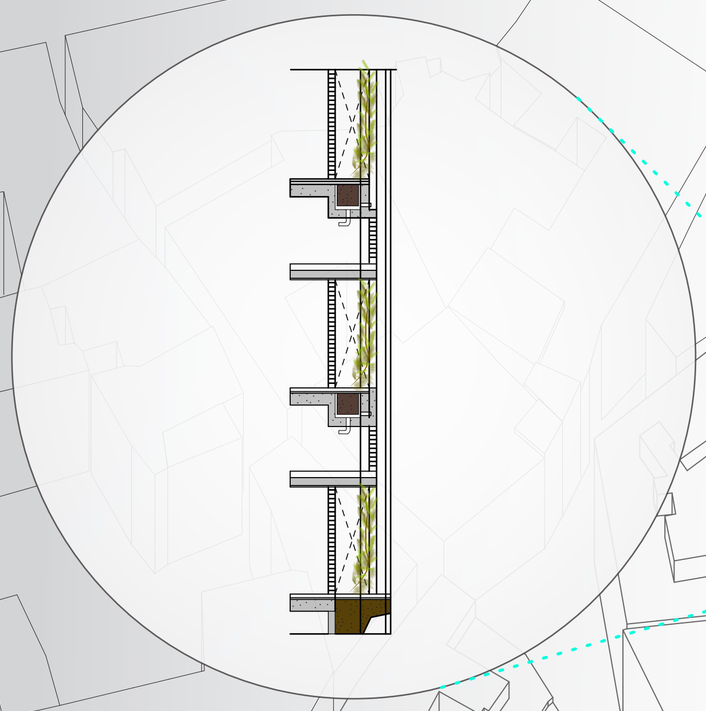

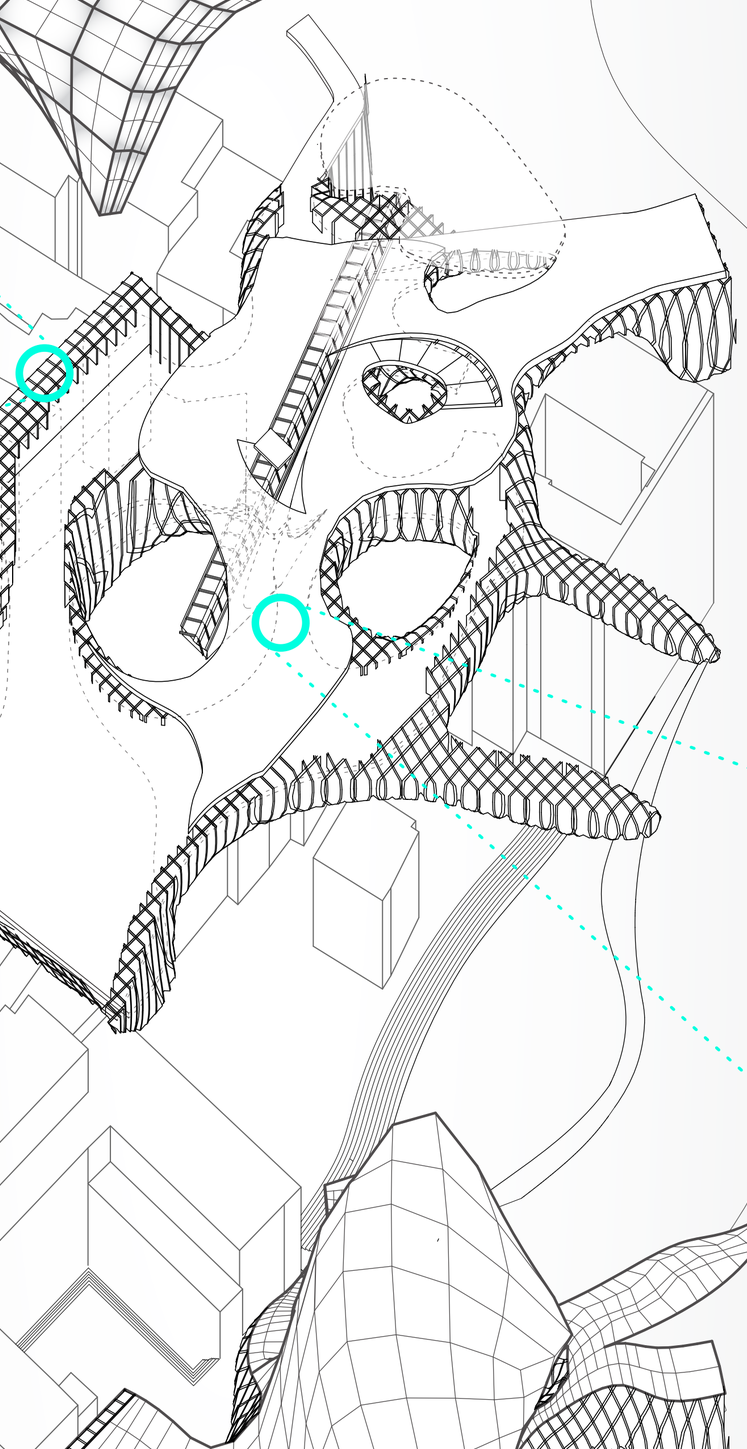

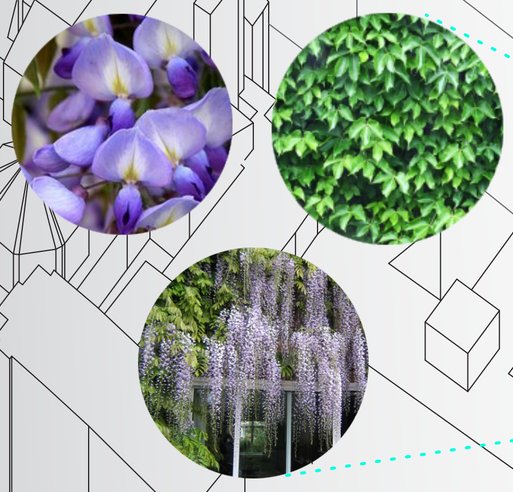

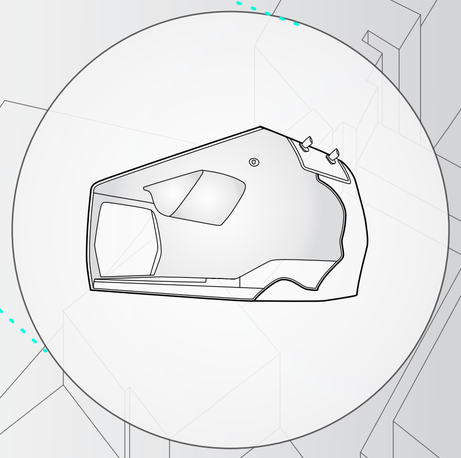



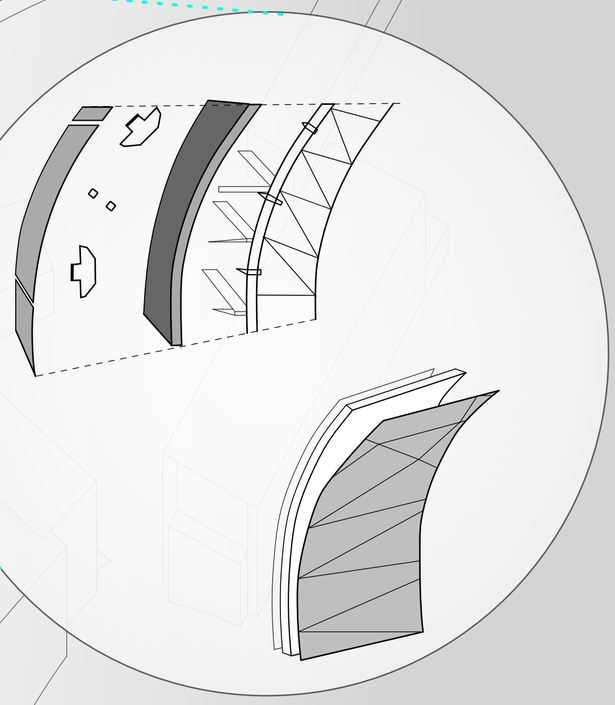

THE EIGHTH HILL

SECTION A

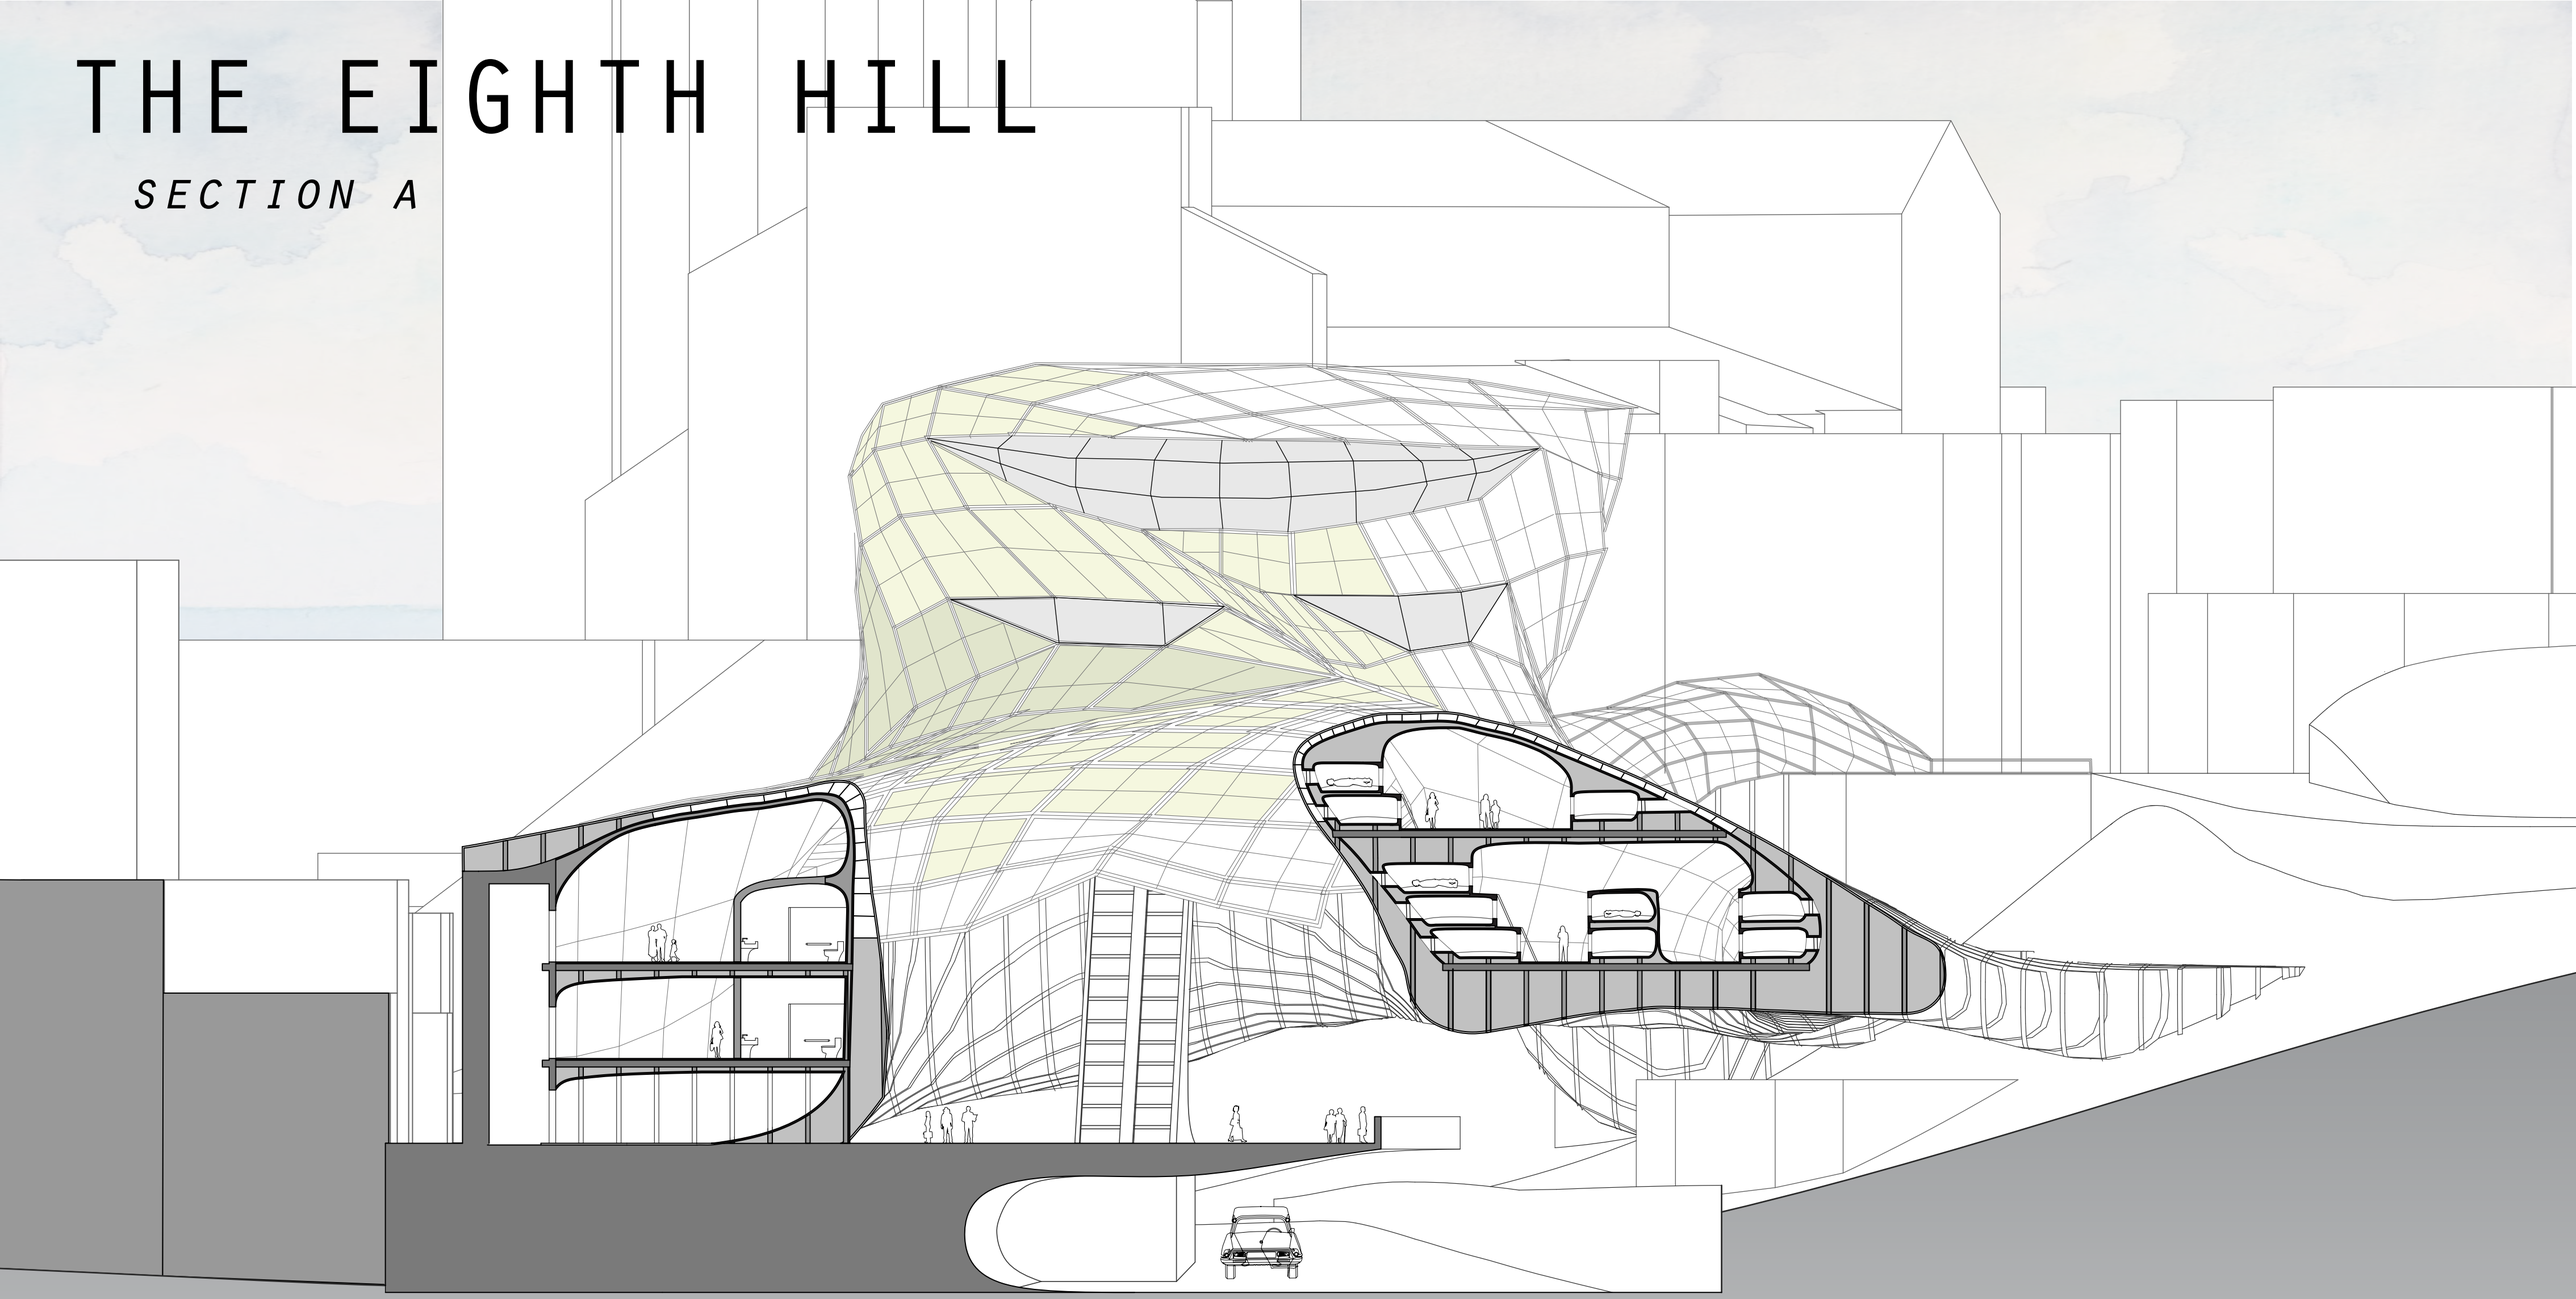

SCALE 1/16” = 1’

THE EIGHTH HILL

