


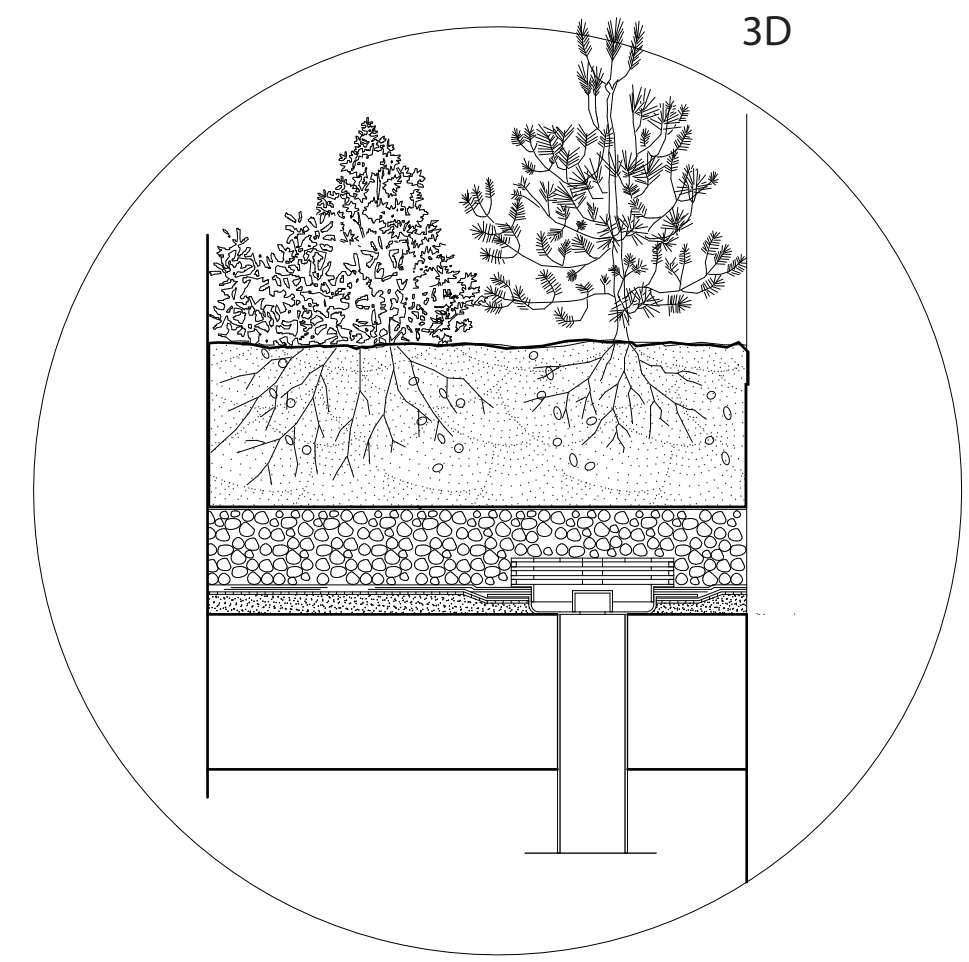
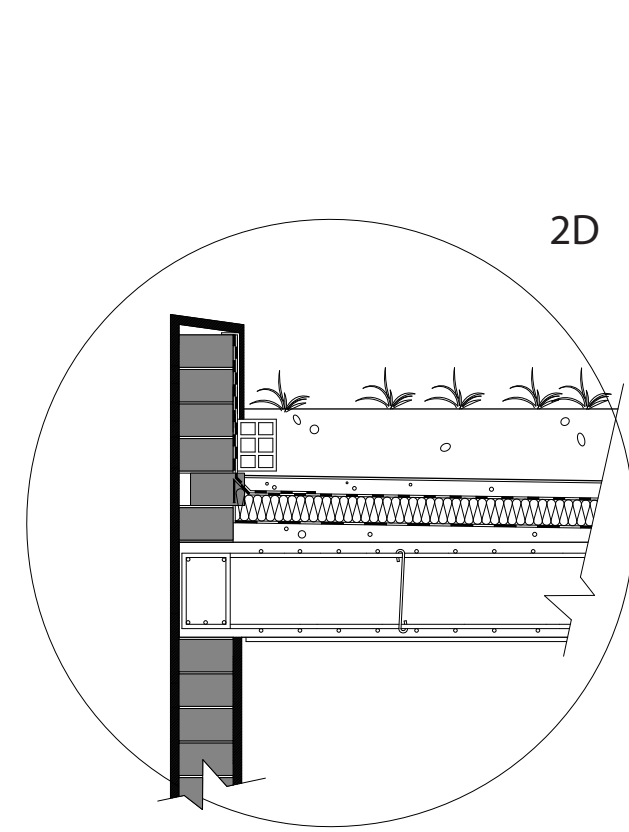
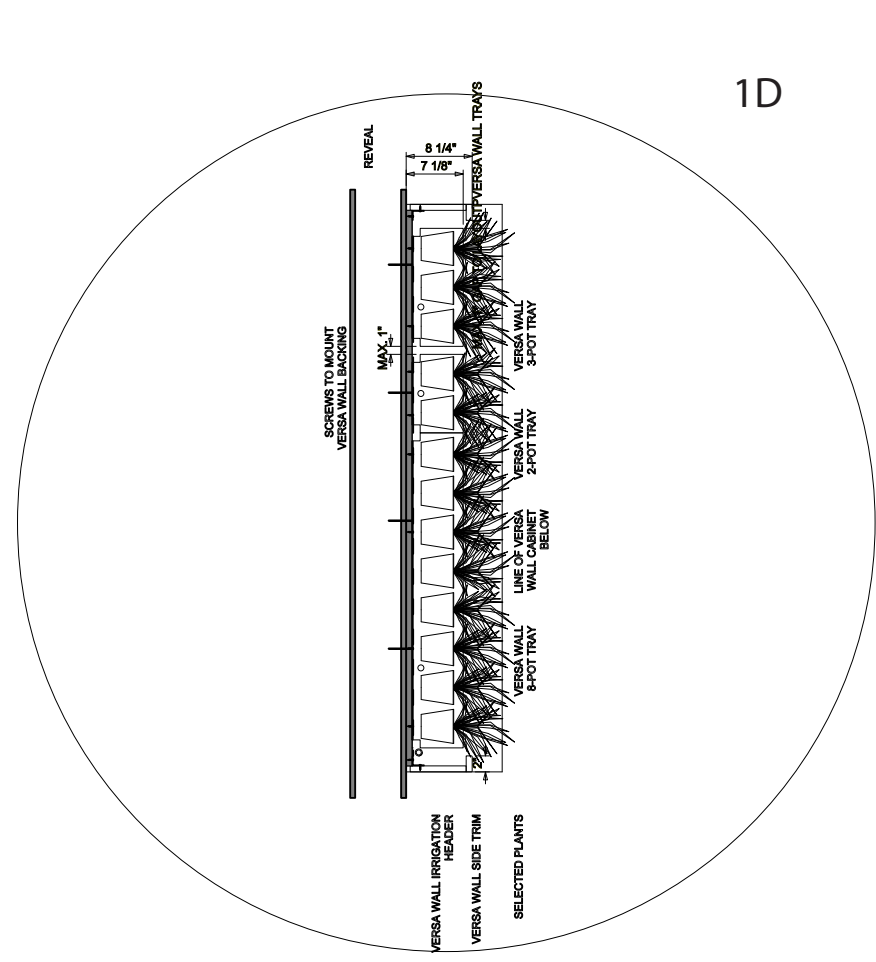


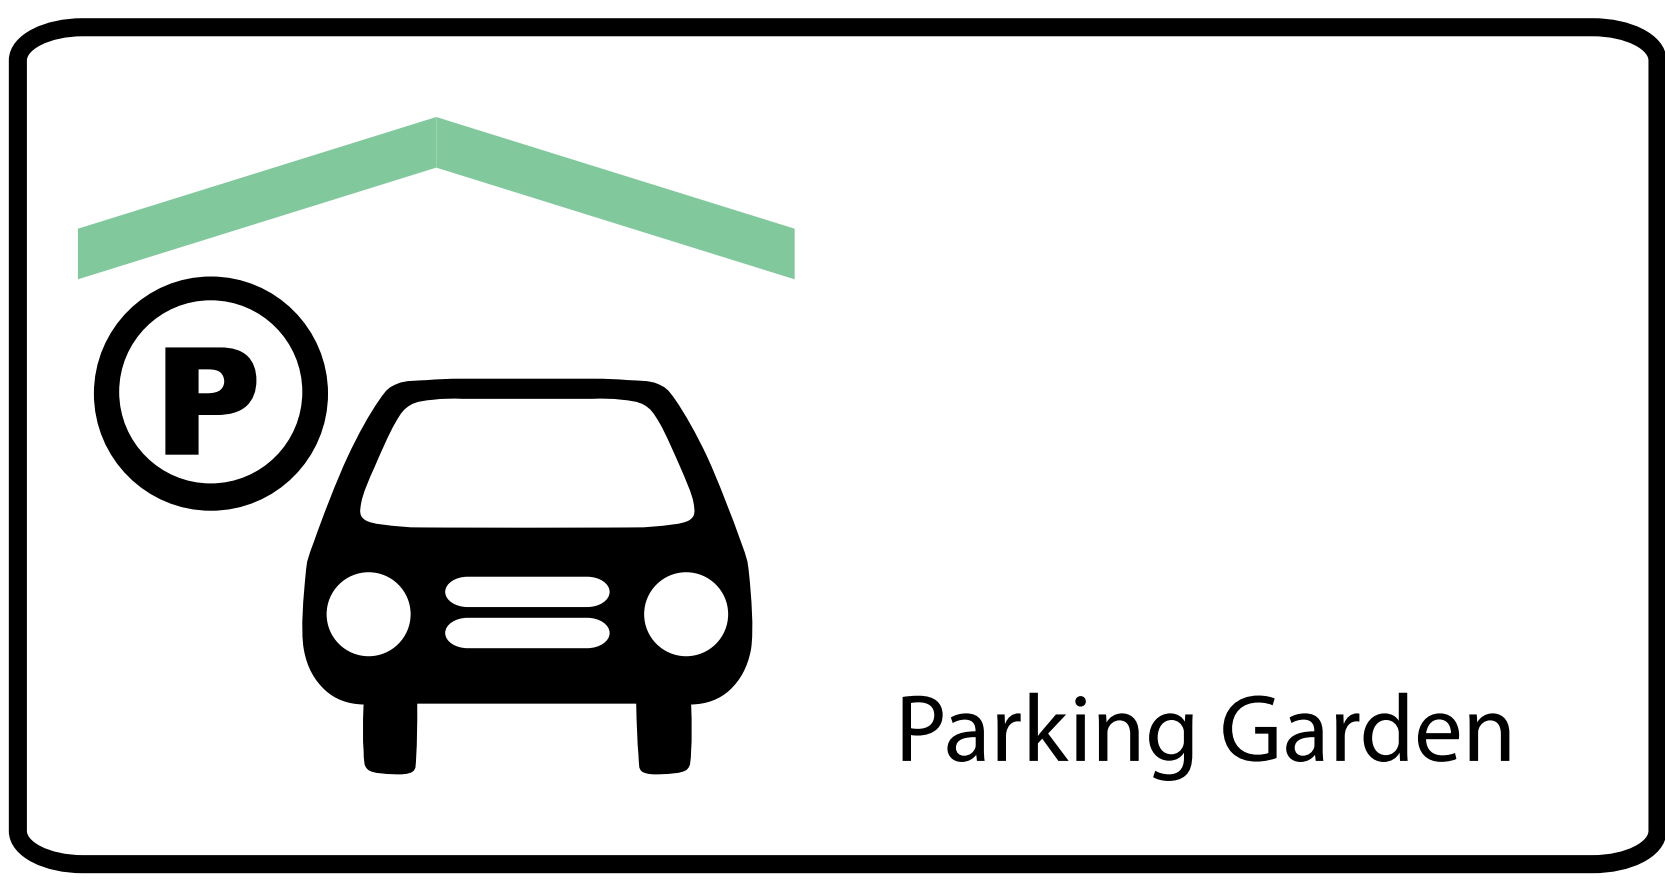

SECTION 1
SCALE:1'=1/16"

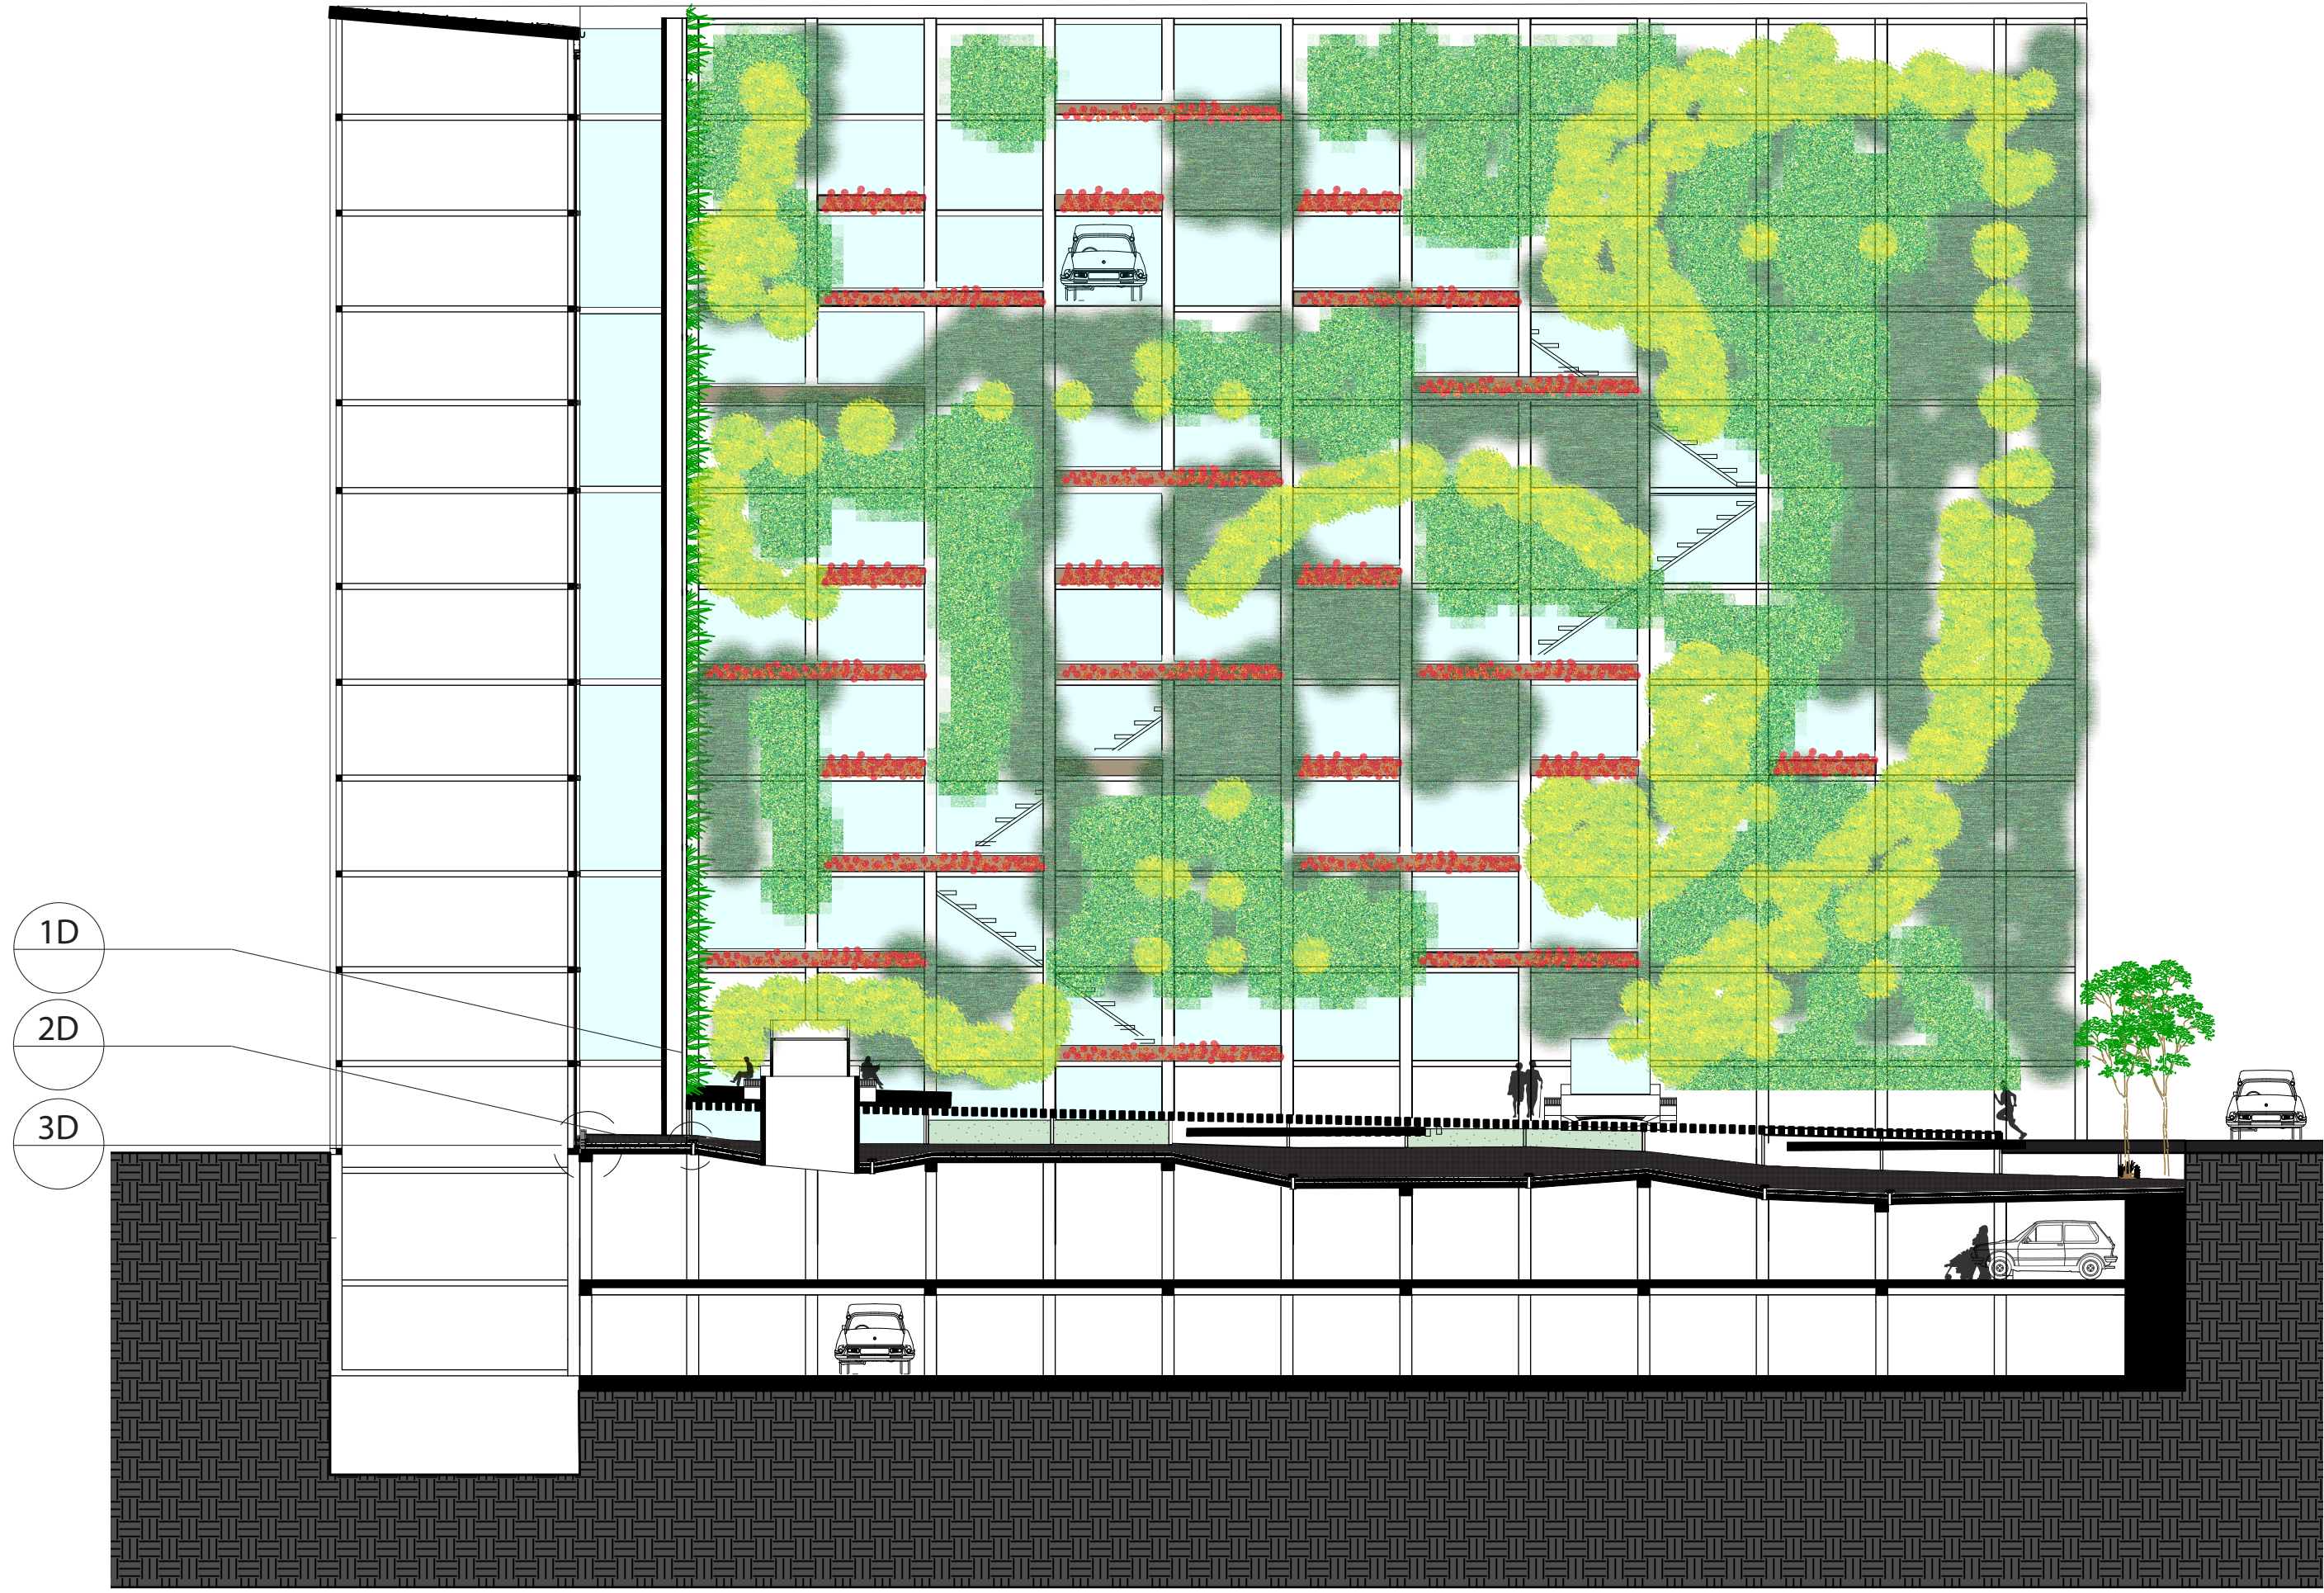

SECTION 2
SCALE:1'=1/16"

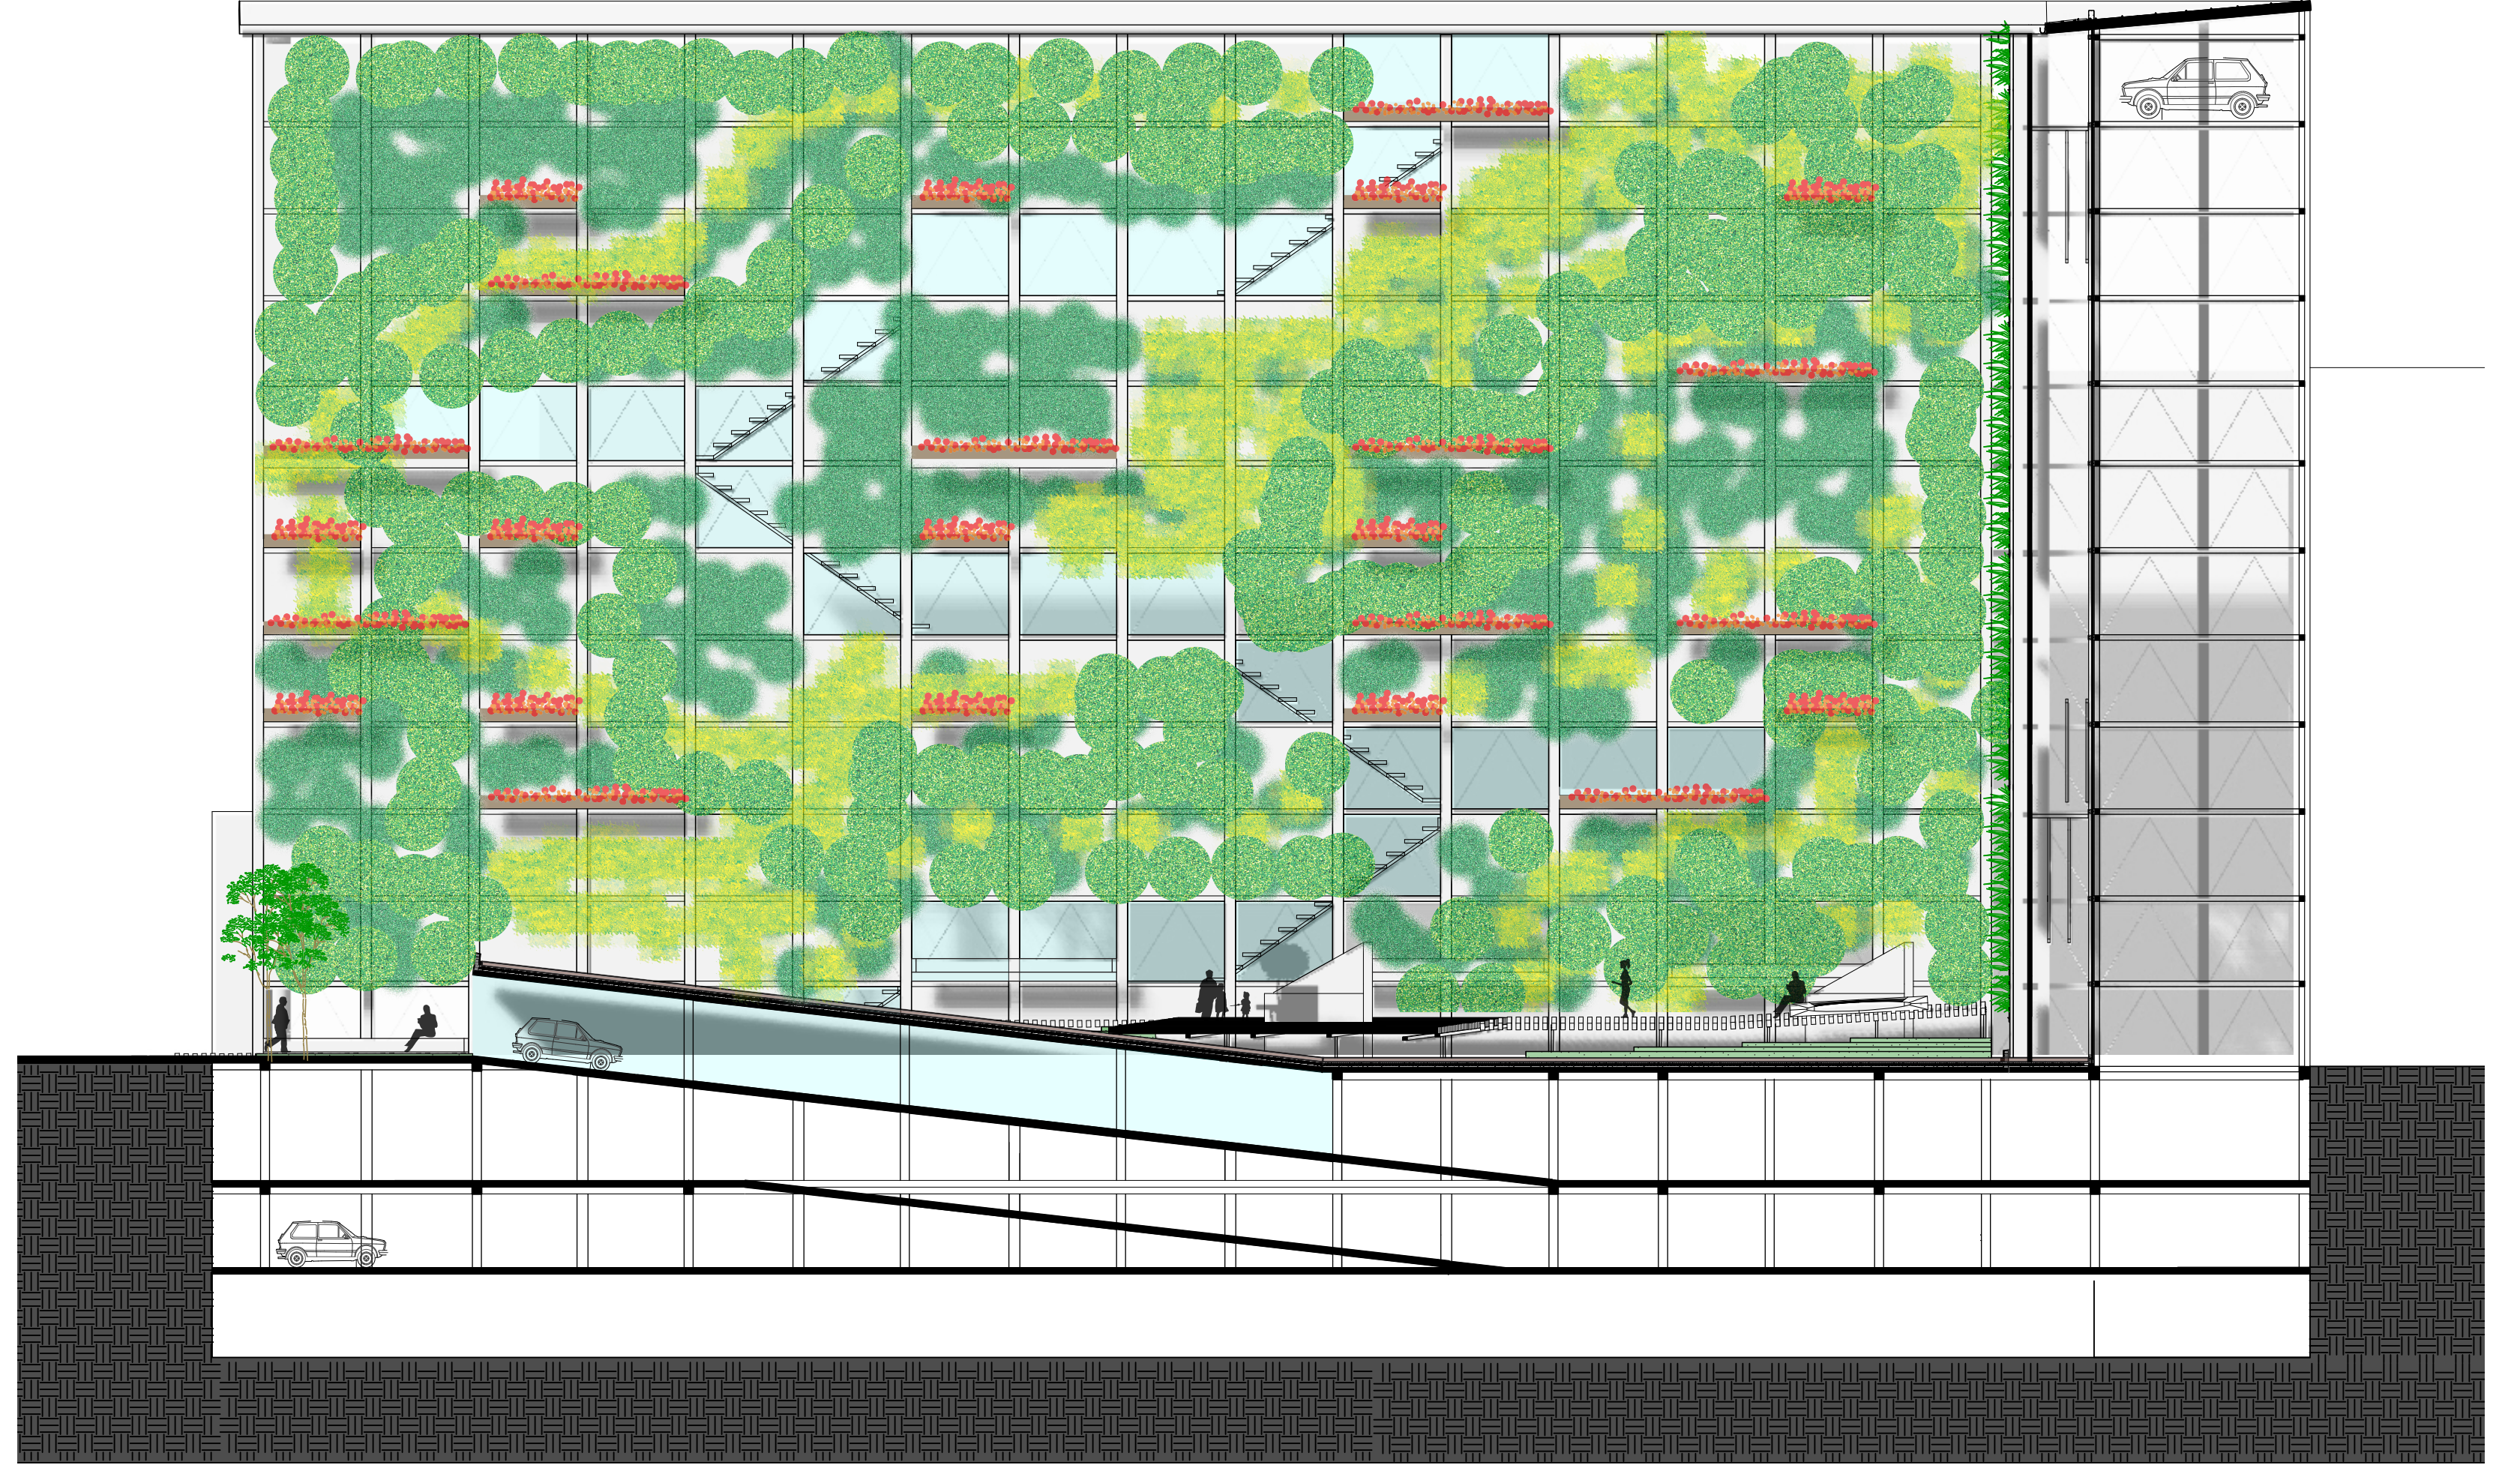

SECTION 3
SCALE:1'=1/8"

